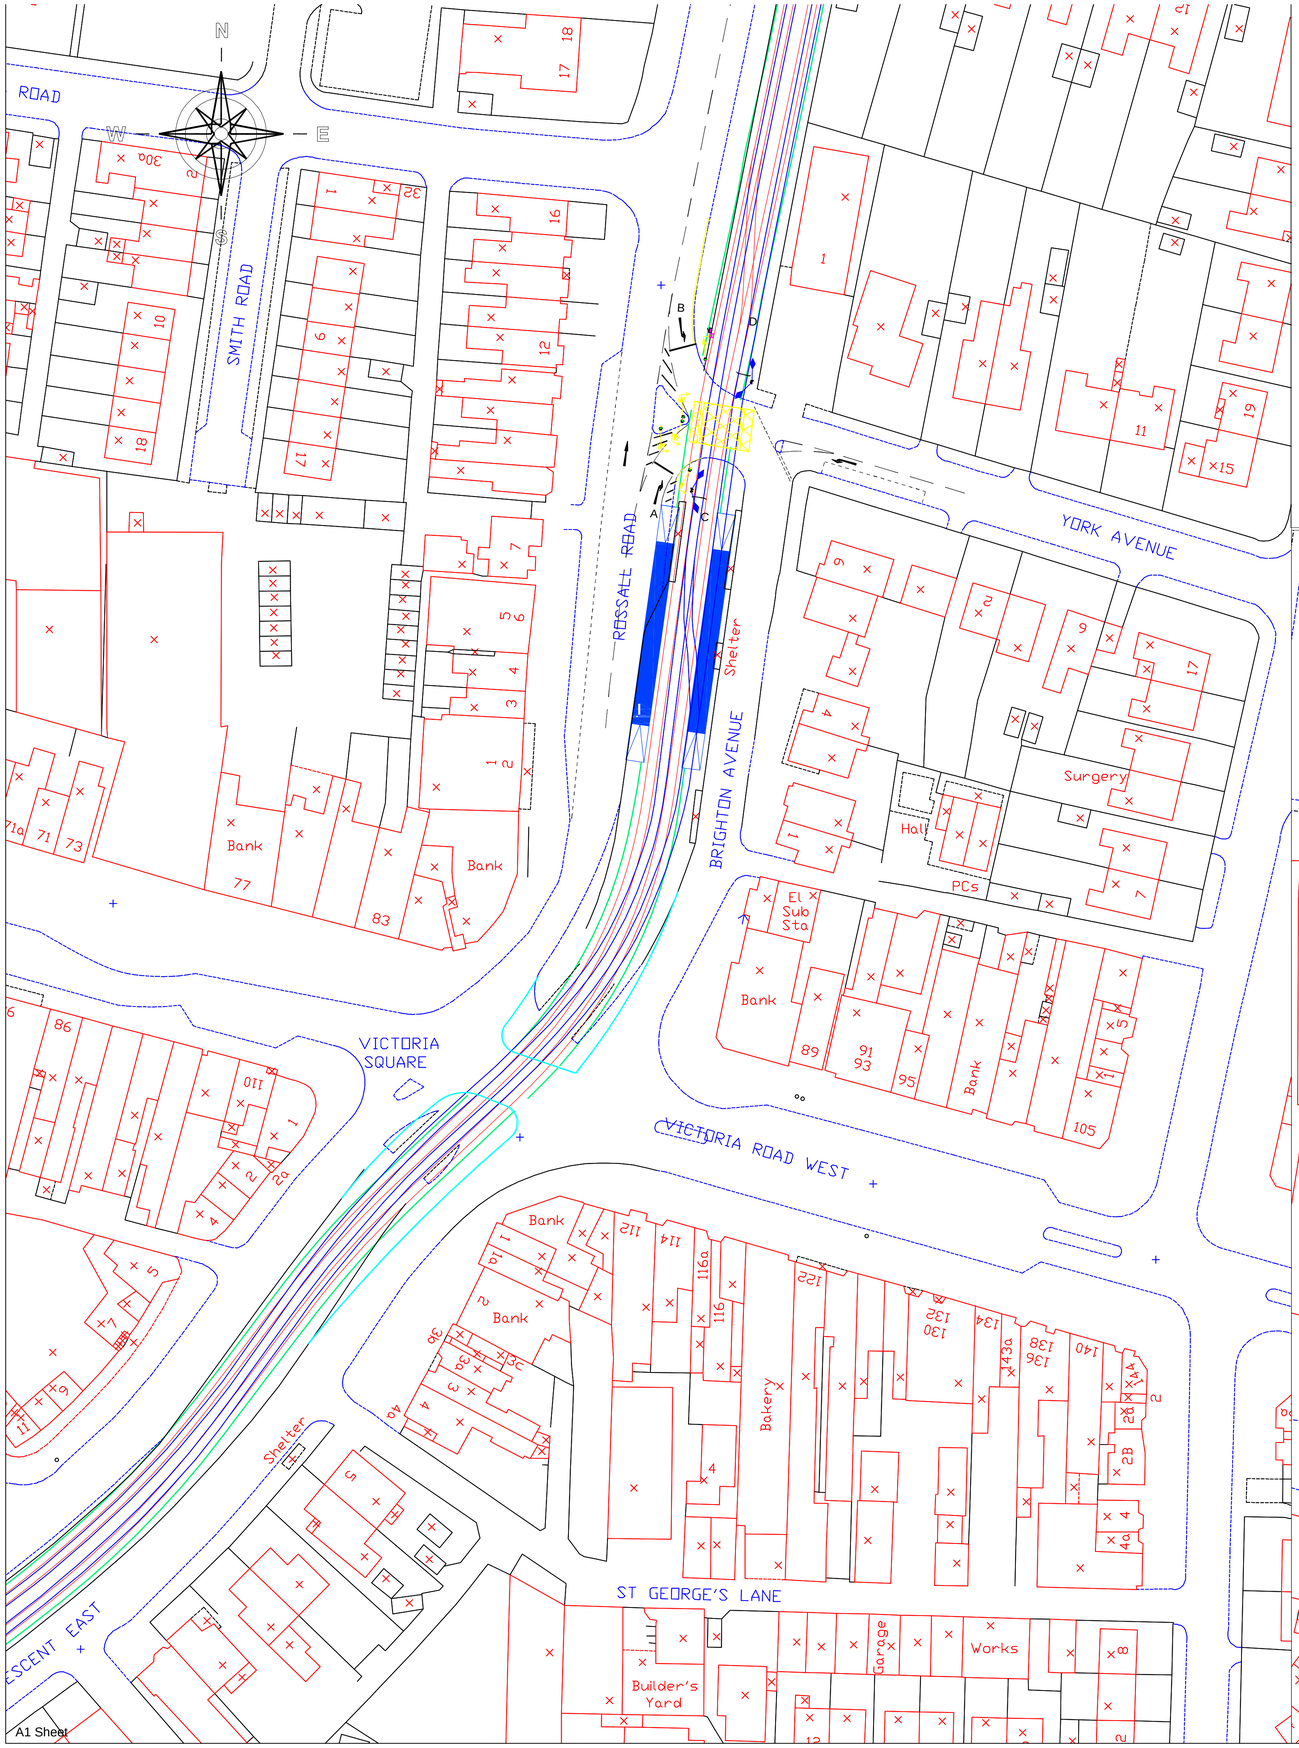

COMMENCEMENT DATE : EARLY FEBRUARY 2010

COMPLETION DATE : END MARCH 2010

TRAM STOP POSITIONS SUBJECT TO FINAL DETAILED DESIGN

NTS

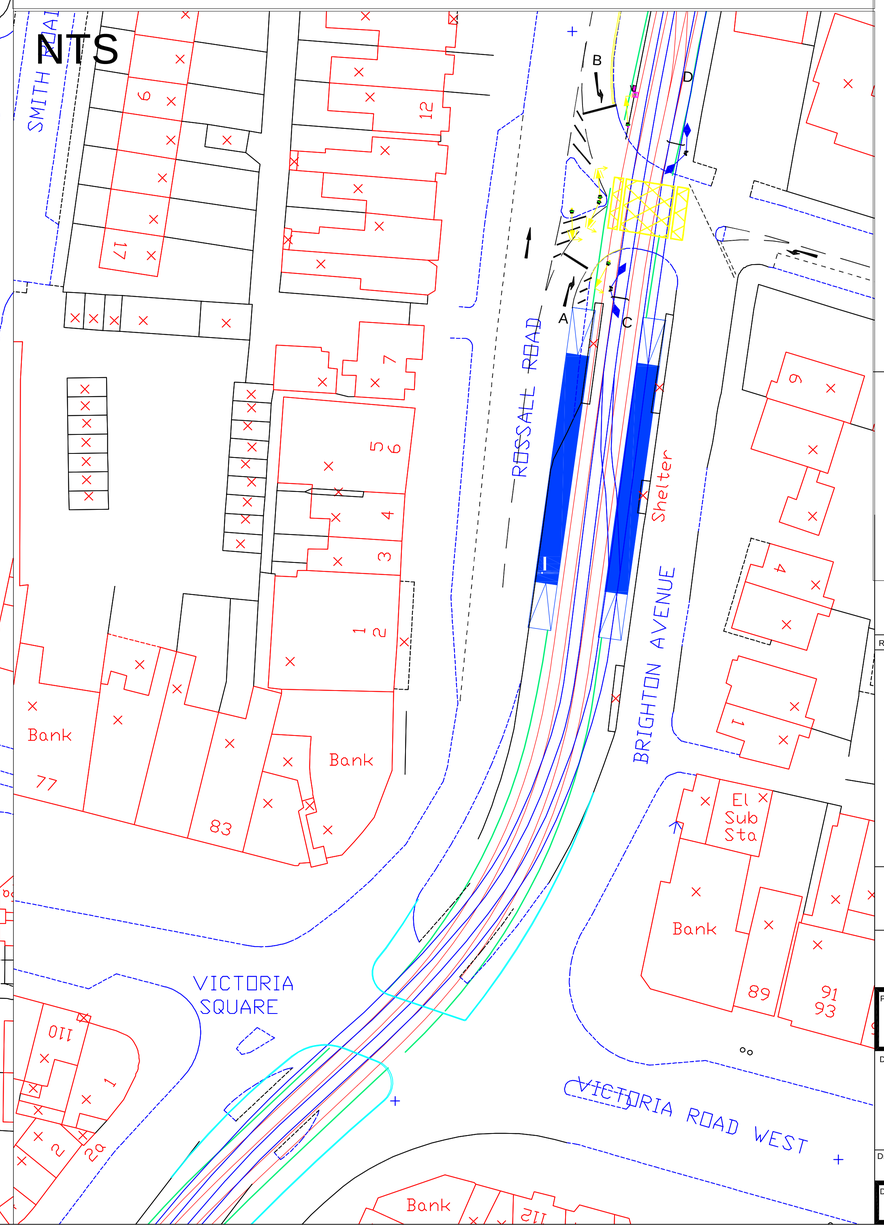

NOTES:

1) ALL LOOP DETECTION SHALL BE JOINTED USING RE-USABLE TYPE JOINTS MINIMUM IP RATING 68 (BOTTLE JOINTS)

2) ALL LOOPS SHALL BE WIRED IN 2-PAIR ARMOURED FEEDER WITH 1-PAIR SPARE

3) LOOPS TO BE LOCATED 1000mm FROM WHITE LINES AND A MINIMUM OF 500mm FROM THE KERB EDGE

4) ALL CABLES TO POLES SHALL HAVE A MINIMUM OF 1m SPARE IN ADJACENT CHAMBER

5) ALL CABLES INTO CONTROLLER SHALL HAVE A MINIMUM OF 2m SPARE PLACED IN FINAL CONTROLLER CHAMBER

6) BETWEEN FINAL ACCESS CHAMBER (5C) AND TERMINATION CABINET SIX DUCTS ARE TO BE INSTALLED (100mm).

7) BETWEEN HALDO PILLAR AND CONTROLLER 1 X 50mm DUCT TO BE INSTALLED.

8) ALL LOOP AND SIGNAL CABLES TO BE WIRED PER THE WIRING SCHEDULE

9) ALL POLES ARE MOUNTED IN NAL RS115DF RETENTION SOCKETS

10) ALL SIGNAL EQUIPMENT TO BE ELV UNLESS OTHERWISE STATED

11) THE CONTRACTOR WILL BE REQUIRED TO UNDERTAKE A STREET LIGHTING ASSESSMENT AND INCLUDE WITHIN THE COSTS FOR THE DESIGN SUPPLY AND INSTALLATION OF ANY STREET LIGHTING WHICH DOES NOT CONFORM TO CURRENT SPECIFICATIONS

12) THE CONTRACTOR WILL BE REQUIRED TO UNDERTAKE A TRAFFIC SIGN ASSESSMENT AND INCLUDE WITHIN THE COSTS FOR THE DESIGN SUPPLY AND INSTALLATION OF ANY STREET SIGNS DEEMED NECESSARY (INCLUDING ANY STRATEGIC ADS SIGNS)

13) ANTI-SKID SURFACE REQUIRED ON ALL SIGNALISED APPROACHES FOR APPROX. 30 METRES FROM STOP LINE

14) TRAM STOP POSITIONS ARE INDICATIVE

KEY

- PRIMARY SIGNAL HEAD (TYPES VARY)
- SECONDARY SIGNAL HEAD (TYPES VARY)
- LRT SIGNAL HEAD
- NFOV PUFFIN /TOUCAN INDICATOR UNIT WITH COMBINED PUSHBUTTON
- TACTILE DEVICE
- 4M POLE
- CONTROLLER / TERMINATION CABINET
- FEEDER PILLAR
- PHOTOELECTRIC CELL
- NAL SOCKET
- 600mm X 600mm CHAMBER
- 450mm X 450mm CHAMBER
- EXAMPLE OF APPROX AREA TO BE RE-GRADED TO CARRIAGEWAY CONSTRUCTION
- EXAMPLE OF APPROX AREA TO BE RE-GRADED TO FOOTPATH CONSTRUCTION
- GRANITE SETS TO DISCOURAGE PEDESTRIAN ACCESS

Lancashire County Council

Wyre Borough Council
LIVE WYRE LOVE WYRE

Rev	Date	Drawn	Ch'd	App'd	Details of Revision

Blackpool Council
BUILDING A BETTER COMMUNITY FOR ALL

TOURISM AND REGENERATION
Helen France,
Executive Director of Tourism and Regeneration

CPR
CAPITAL PROJECTS & REGENERATION LTD

Westgate House
P.O. Box 117
Squires Gate Lane
Blackpool FY4 2TS
Tel. 01253 476 113

PROJECT
TRAMWAY MAJOR PROJECT

DRAWING TITLE
9 - VICTORIA
10 - YORK ROAD
NEW SIGNAL JUNCTION

Drawn	Checked	Approved	Date	Scale(s)
PM2	PG	***	14/09/08	1:500

DRAWING No.	Rev
2240905/H/500/9-10	**

A1 Sheet

PDF created with pdfFactory Pro trial version www.pdffactory.com