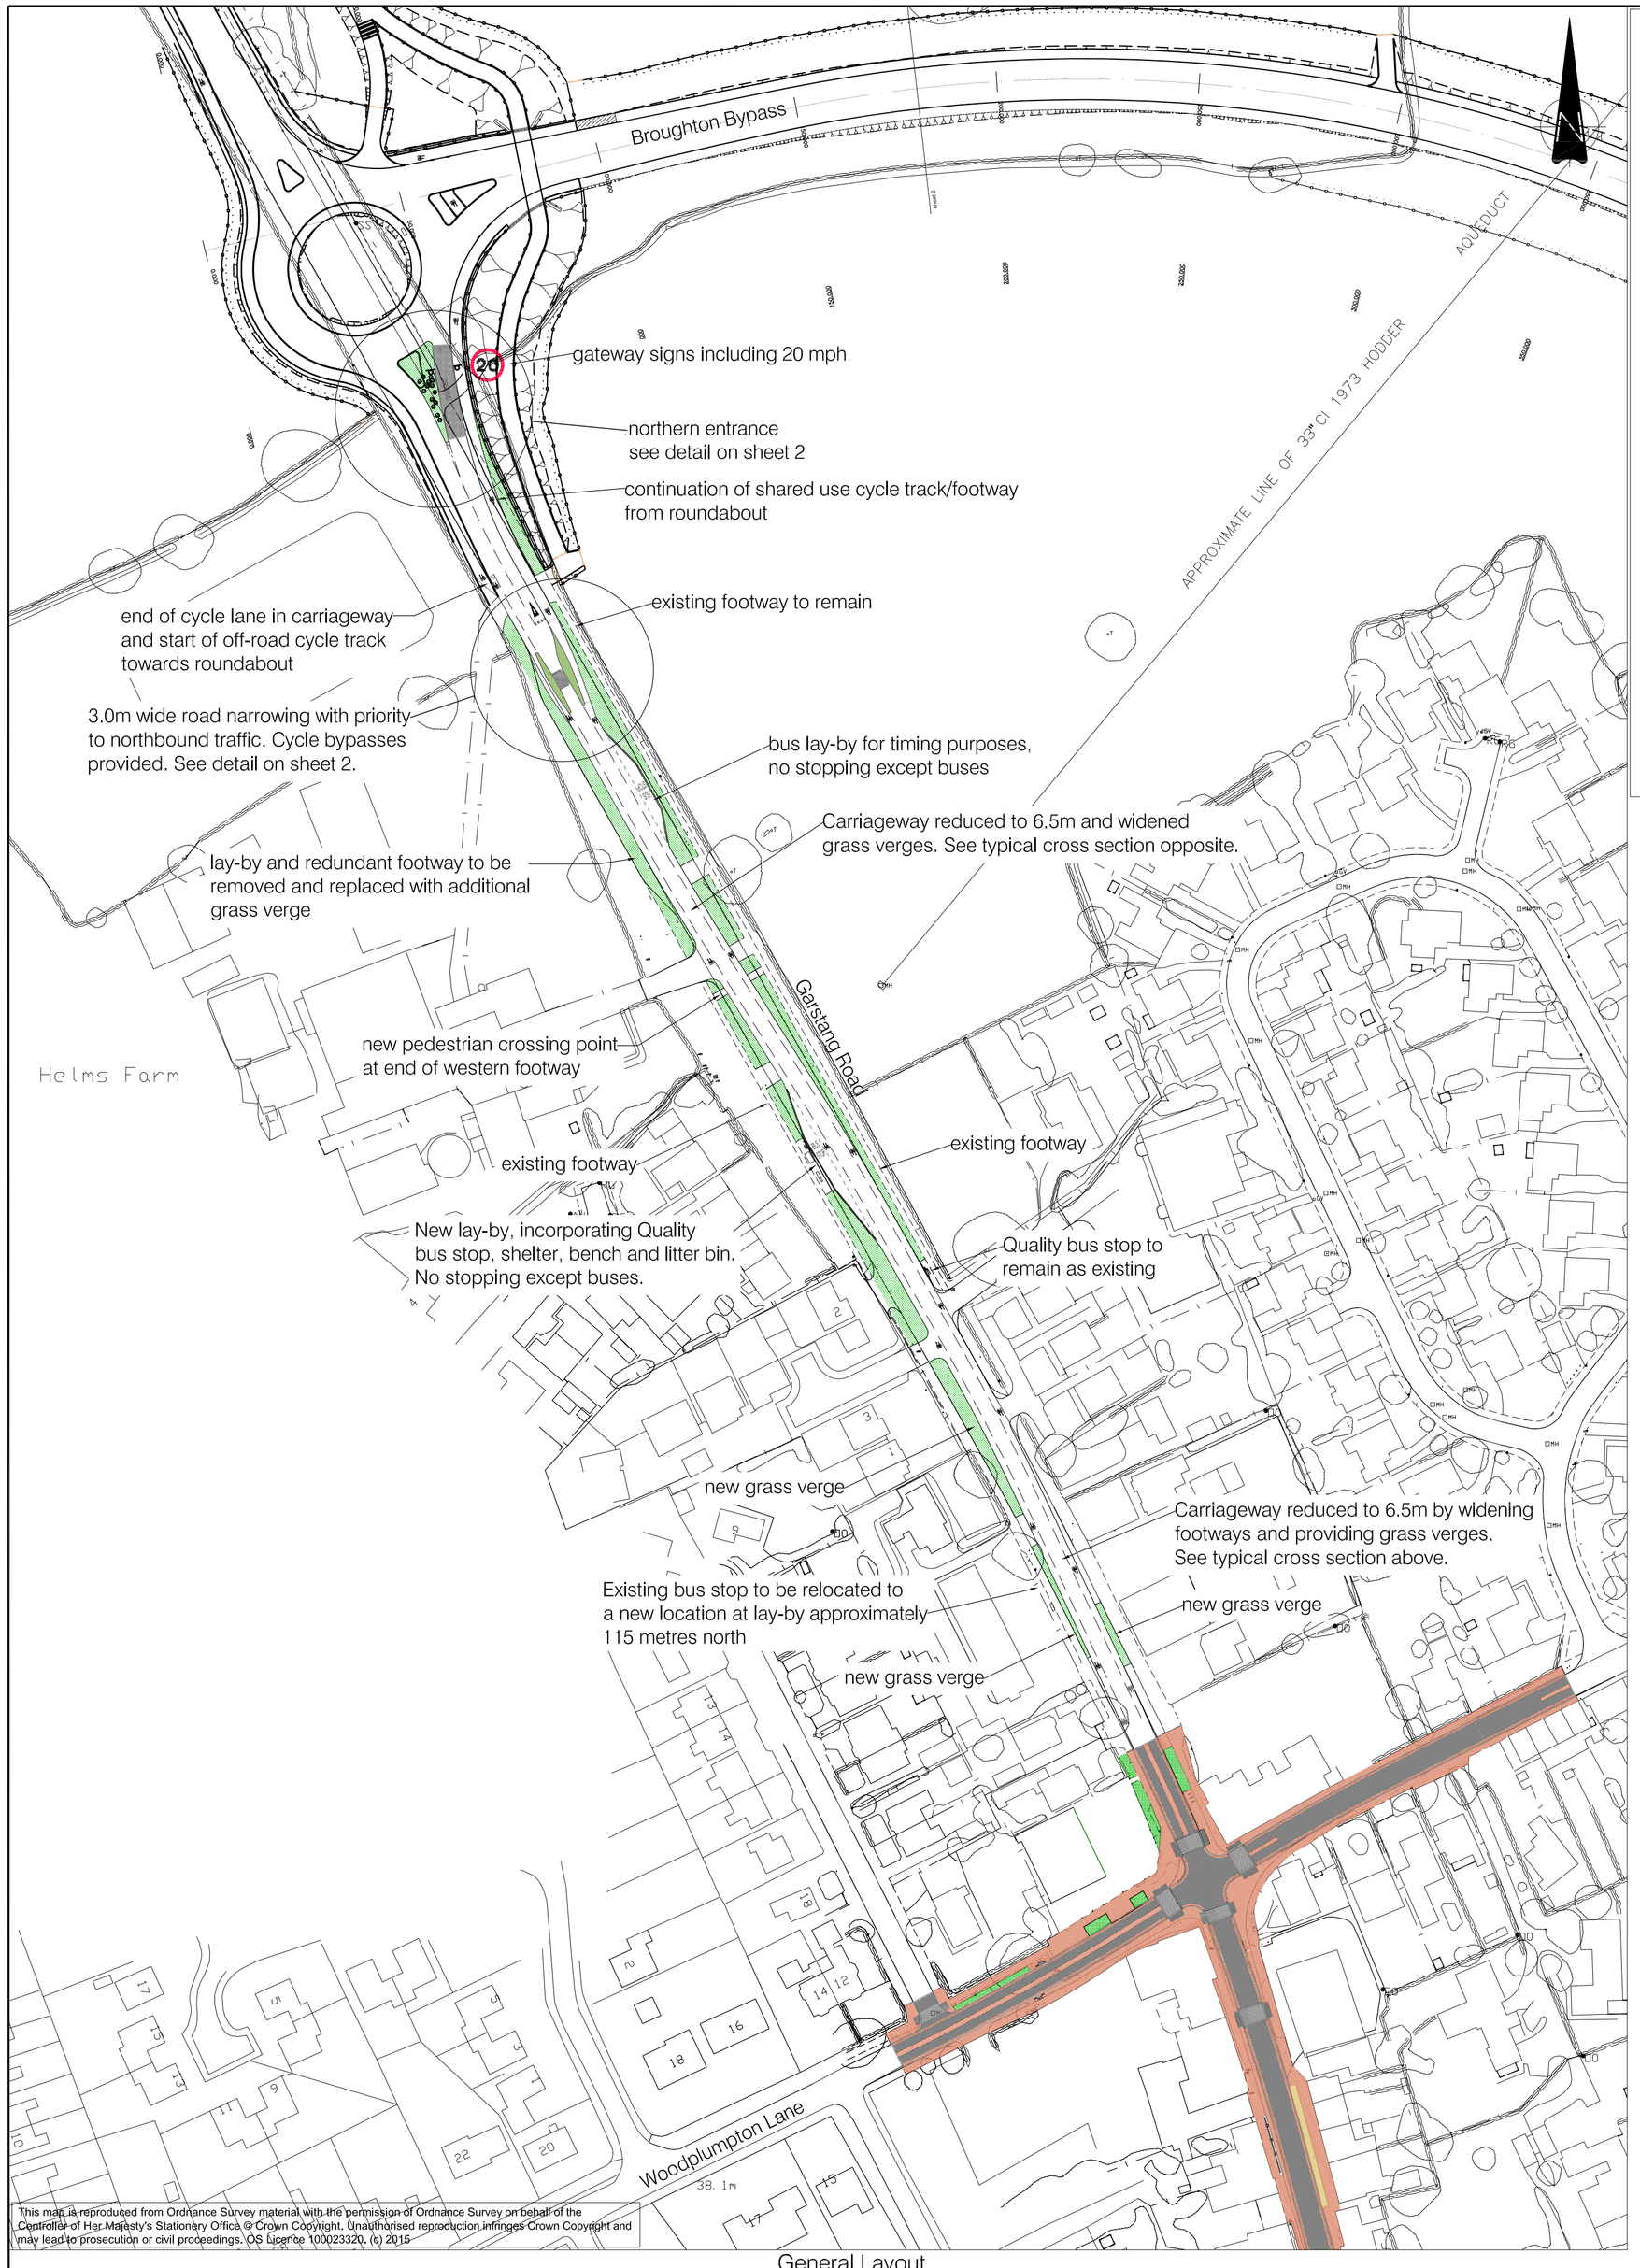

This map is reproduced from Ordnance Survey material with the permission of Ordnance Survey on behalf of the Controller of Her Majesty's Stationery Office © Crown Copyright. Unauthorised reproduction infringes Crown Copyright and may lead to prosecution or civil proceedings. OS Licence 100023320. (c) 2015

General Layout
scale 1:1000

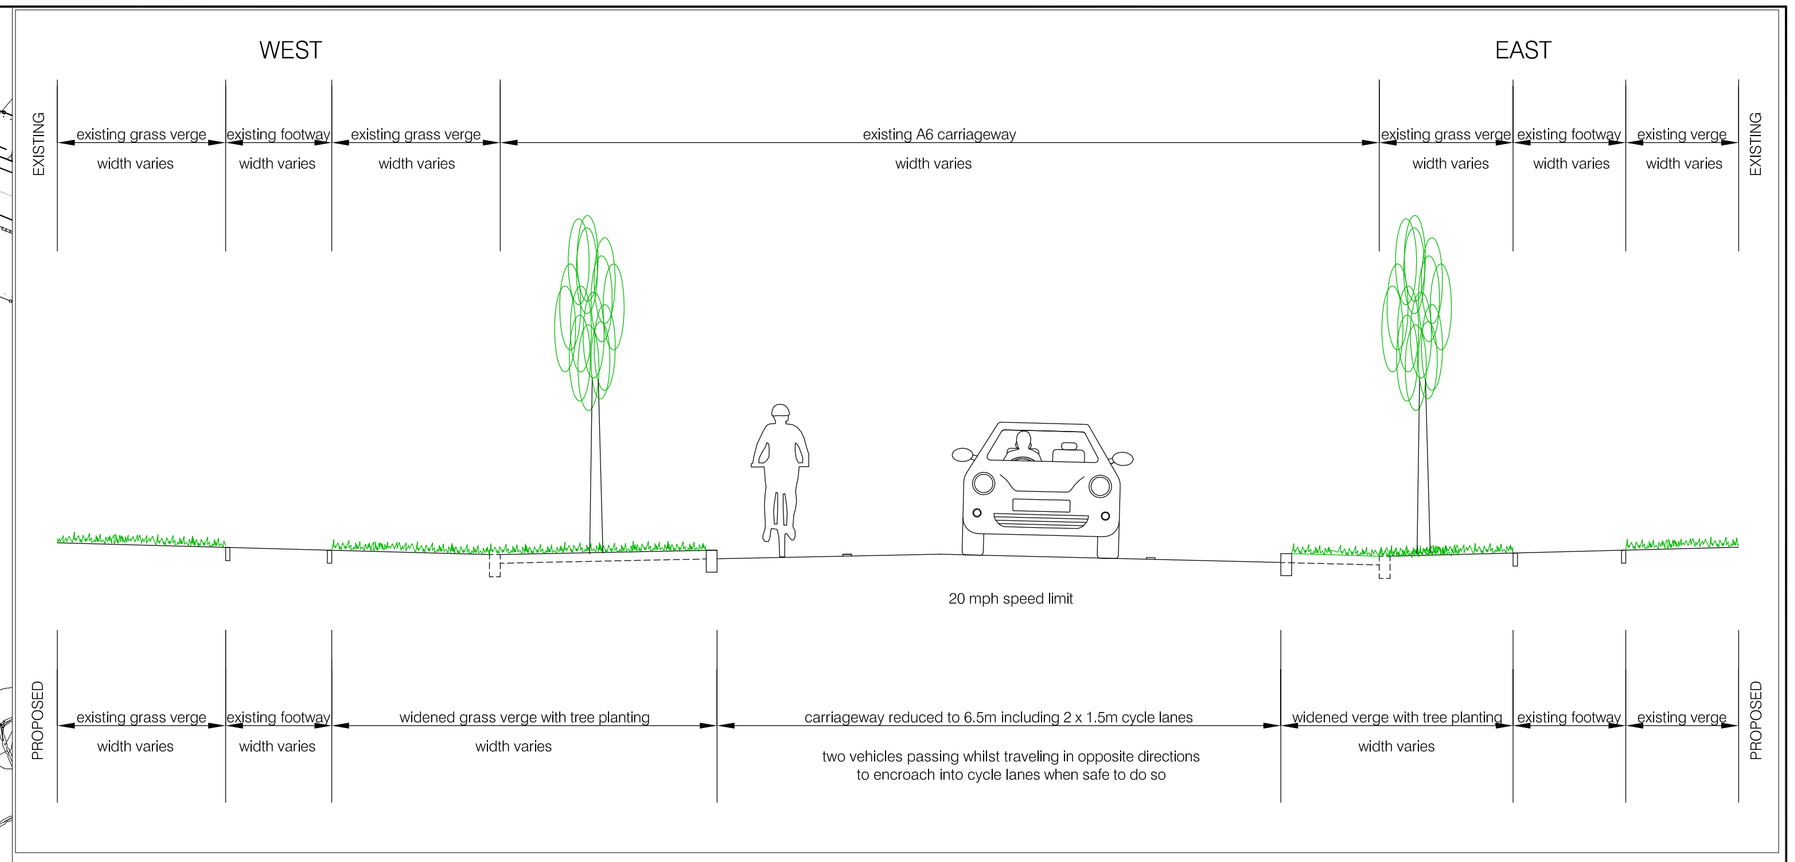

Typical Cross Section through Garstang Road
scale 1:50

No.	DATE	AMENDMENT DETAILS	CHECKED BY	DRAWN BY

REVISIONS

Lancashire County Council

Design and Construction

PROJECT TITLE	BROUGHTON BYPASS PRESTON
DRAWING TITLE	A6 Corridor Works Public Consultation, Northern Section
DRAWN BY DD	**PROJECT No.** CHA1E0252
CHECKED BY GL	**DRAWING No.** CHA1E0252/A6/05
DATE November 2015	
SCALE @ A1 As shown	**SHEET No.** 1 of 2
CLIENT No.	