THE LANCASHIRE COUNTY COUNCIL (PRESTON WESTERN DISTRIBUTOR, EAST WEST LINK AND COTTAM LINK CLASSIFIED ROADS) (SIDE ROADS) ORDER 2018

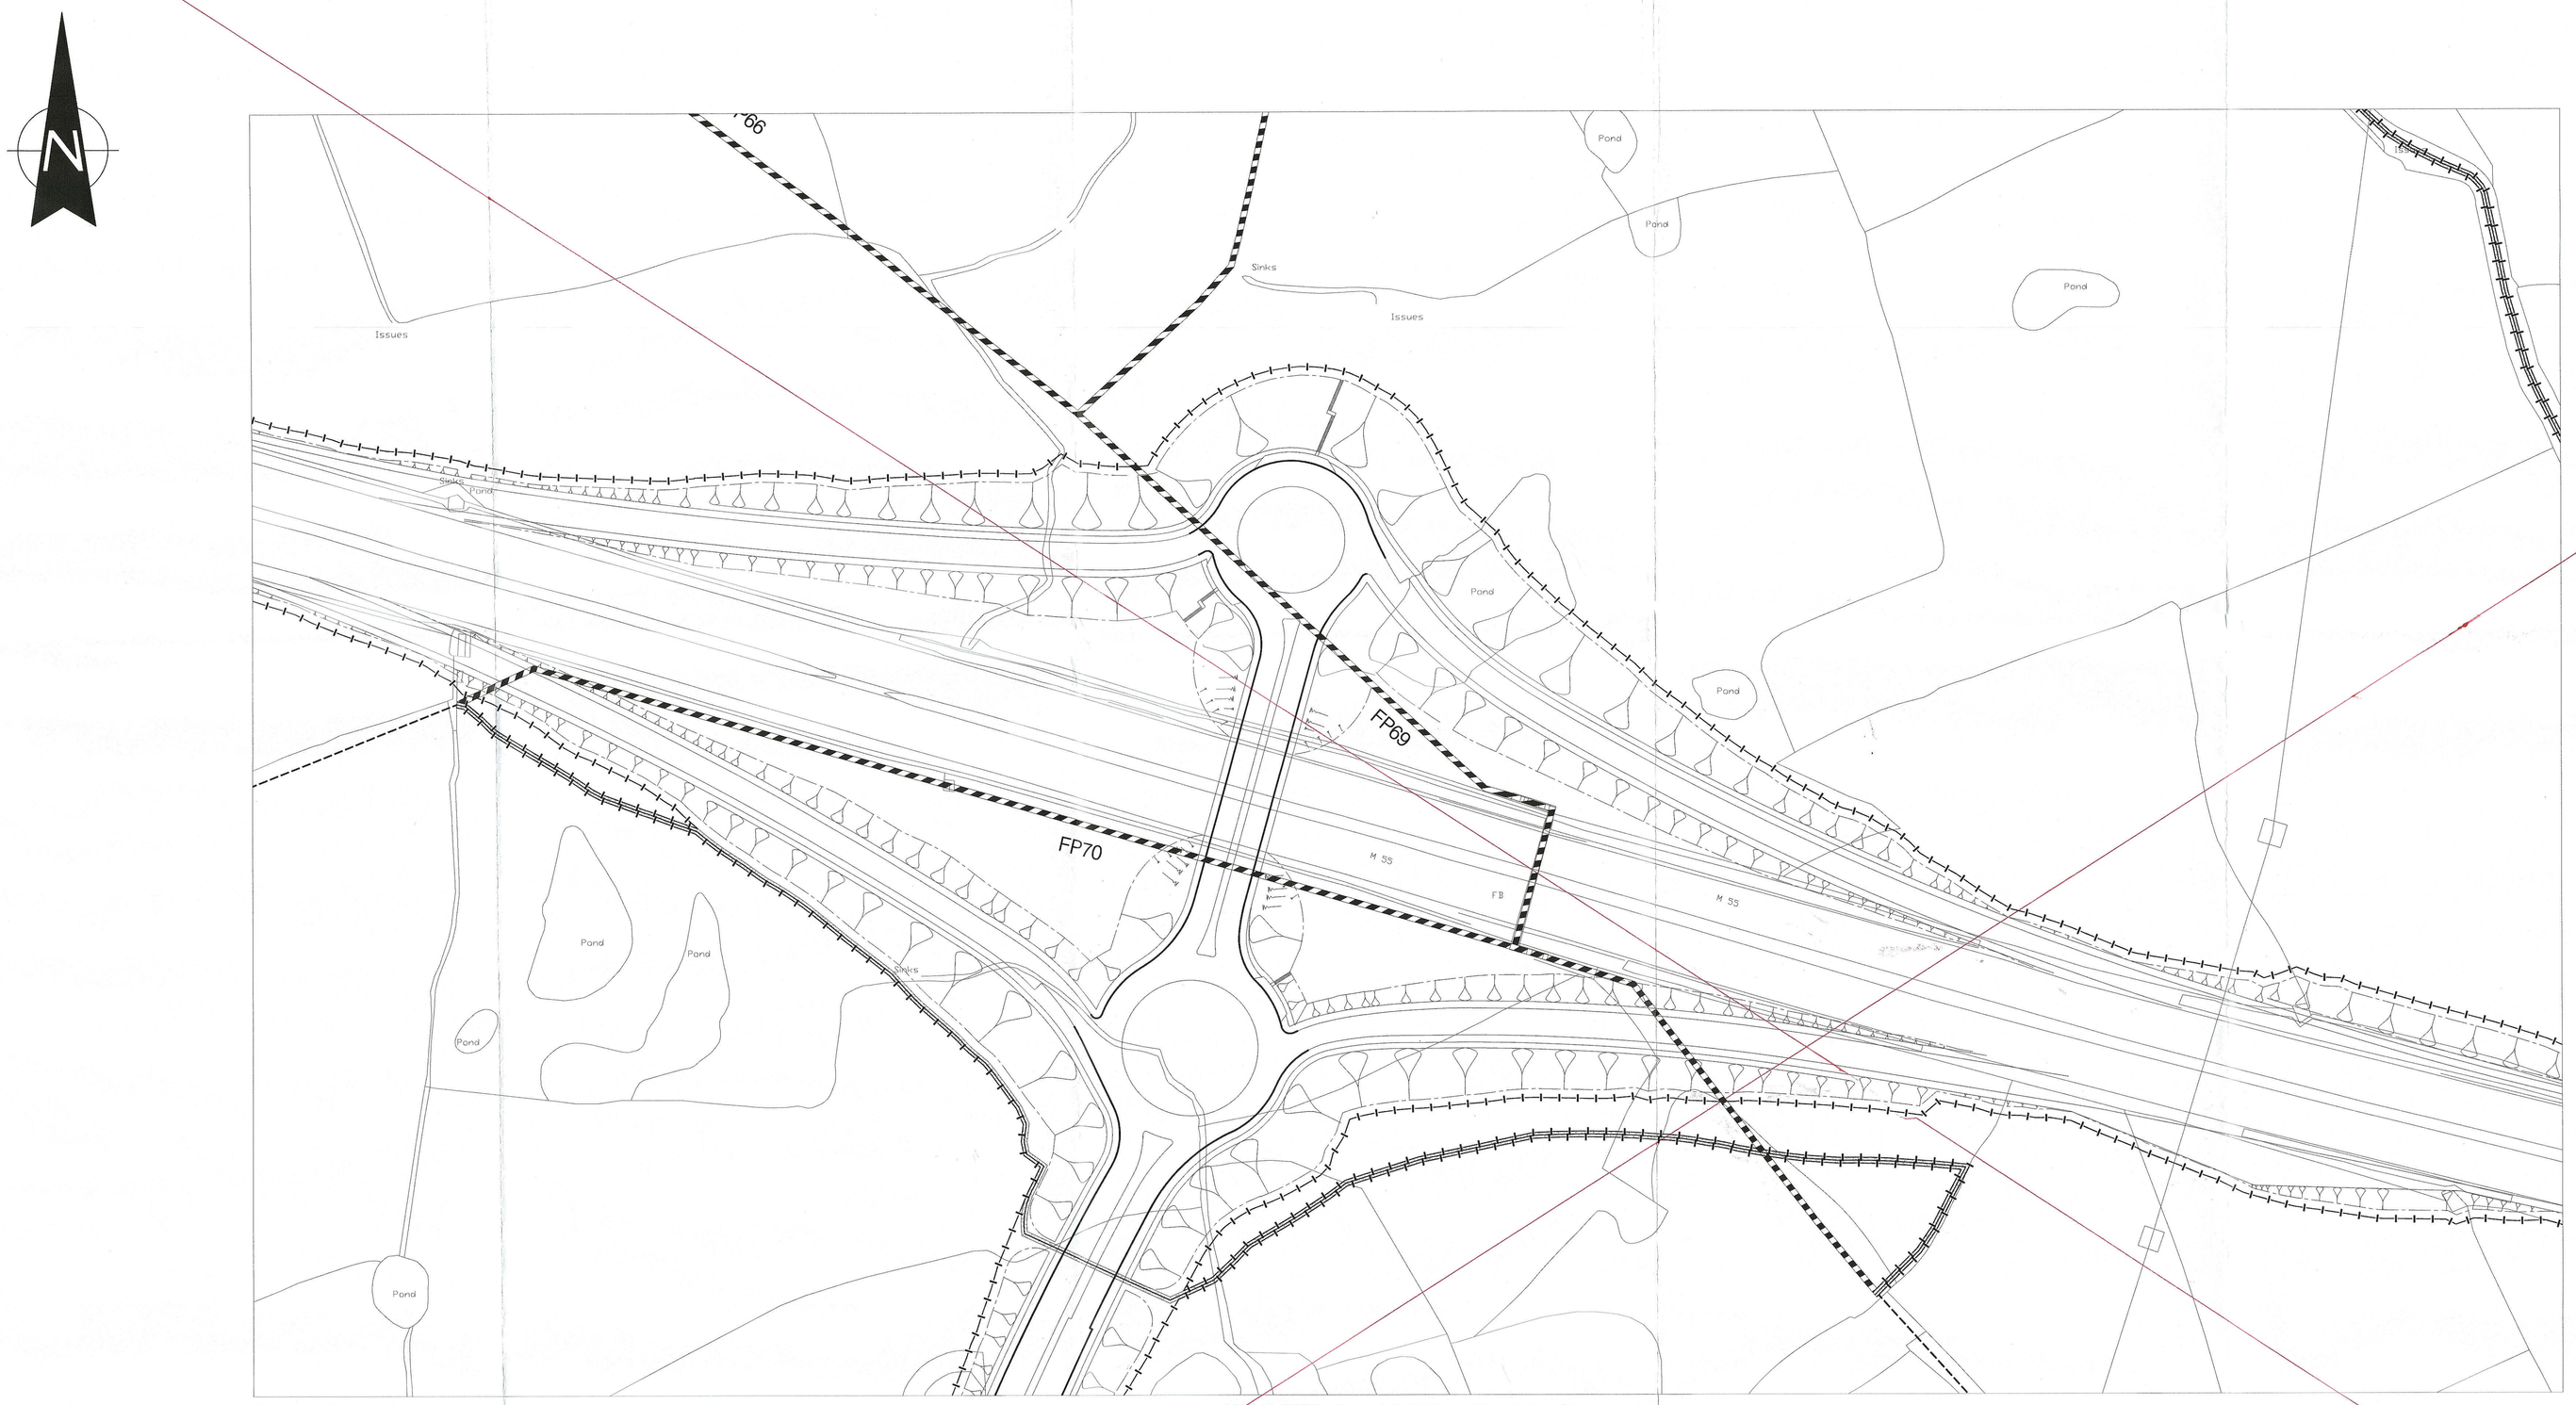

INSET A - WITHOUT I25
SCALE 1:1000

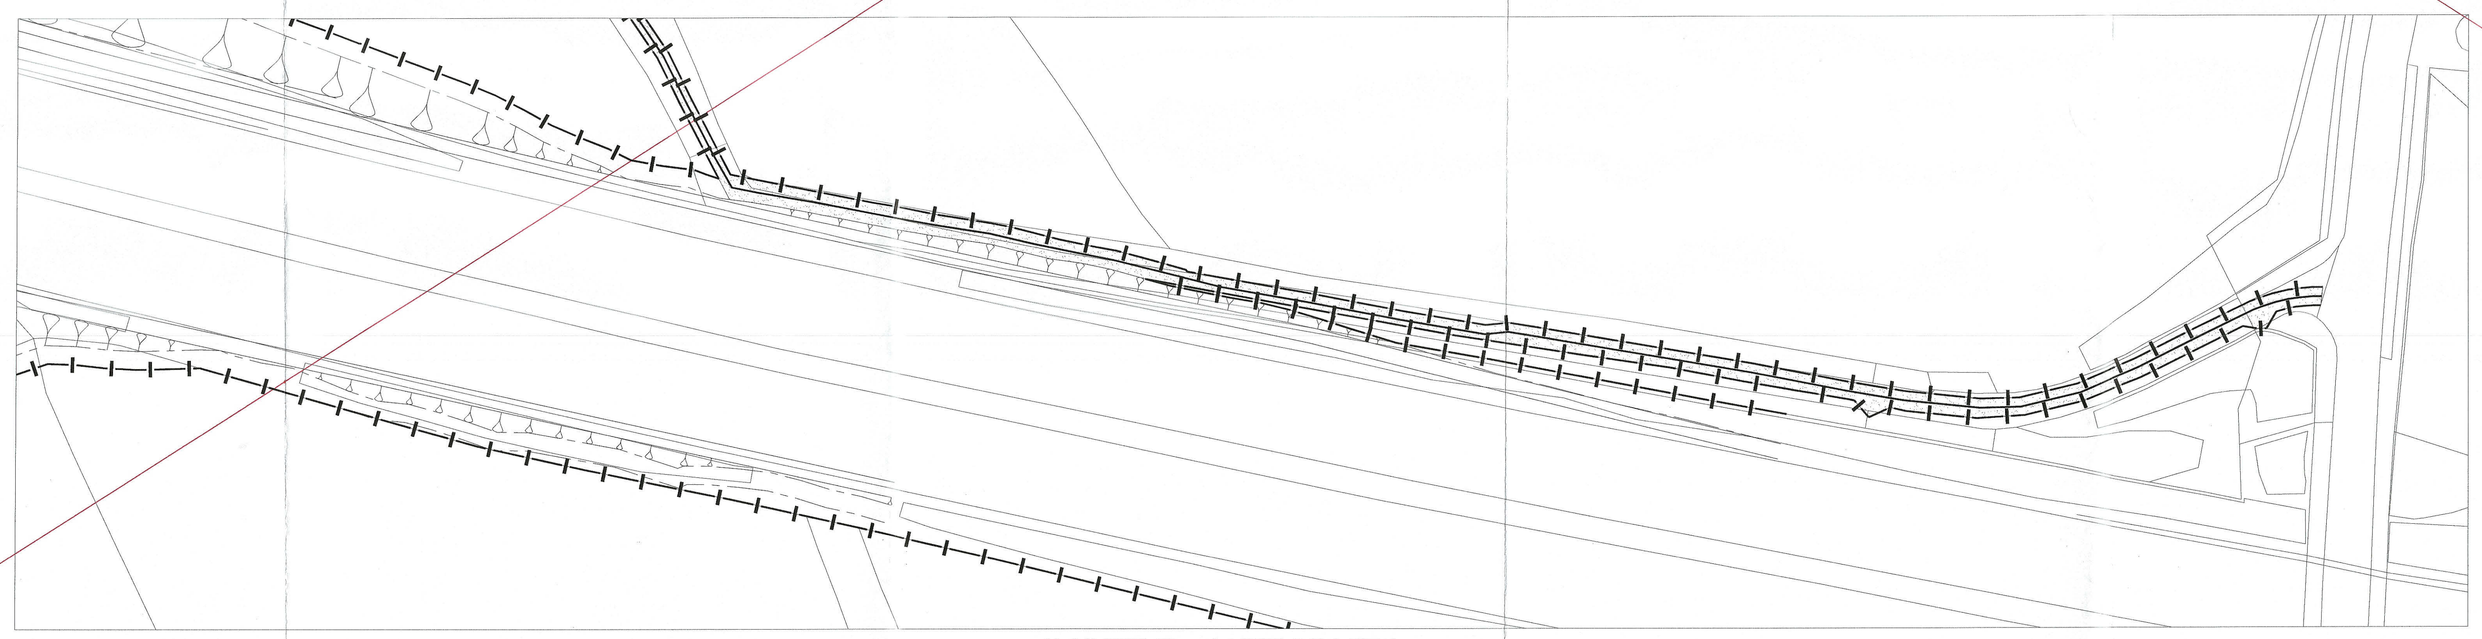

INSET B - WITHOUT I25
SCALE 1:500

KEY

Existing highway layout where it is proposed to be altered	Highway Boundary / Carriageway / Carriageway / Highway Boundary
Classified Road (Emboldened)	Highway Boundary / Carriageway / Carriageway / Highway Boundary
Highways to be stopped up	
Highways to be improved	
New highways	
Private means of access to be stopped up	
Special Road	
New Means of Access	
Cutting slope	
Embankment slope	CLASSIFIED ROAD

These plans do not show widths or construction details

INSET DETAILS

SCALE AS SHOWN

Based upon the Ordnance Survey mapping with the permission of the Controller of Her Majesty's Stationery Office Crown Copyright

Unauthorised reproduction infringes Crown Copyright and may lead to prosecution or civil proceedings. Lancashire County Council. Licence No LA100023320.

This Map Drawing titled 'Side Roads Order 2018 Inset Details' sheet 1 of 3 is replaced by the attached Map Drawing titled 'Side Roads Order 2018 Inset Details' Revision B sheet 1 of 3 by modification by the Secretary of State for Transport upon confirmation of the Order by him.

SC

Authorized Signatory 26837

No.	DATE	AMENDMENT DETAILS	CHECKED BY	DRAWN BY

REVISIONS

Lancashire County Council — Planning & Environment

City Deal Delivery Team

PROJECT TITLE	THE LANCASHIRE COUNTY COUNCIL (PRESTON WESTERN DISTRIBUTOR, EAST WEST LINK AND COTTAM LINK CLASSIFIED ROADS)		
DRAWING TITLE	SIDE ROADS ORDER 2018 INSET DETAILS		
DRAWN BY	JF	PROJECT No.	CLM01
CHECKED BY	PW	DRAWING No.	
DATE	APRIL 2017		
SCALE @ A0	AS SHOWN	SHEET No.	REVISION:
CLIENT No.	CLM01	1 OF 3	