THE LANCASHIRE COUNTY COUNCIL (PRESTON WESTERN DISTRIBUTOR, EAST WEST LINK AND COTTAM LINK CLASSIFIED ROADS) (SIDE ROADS) ORDER 2018

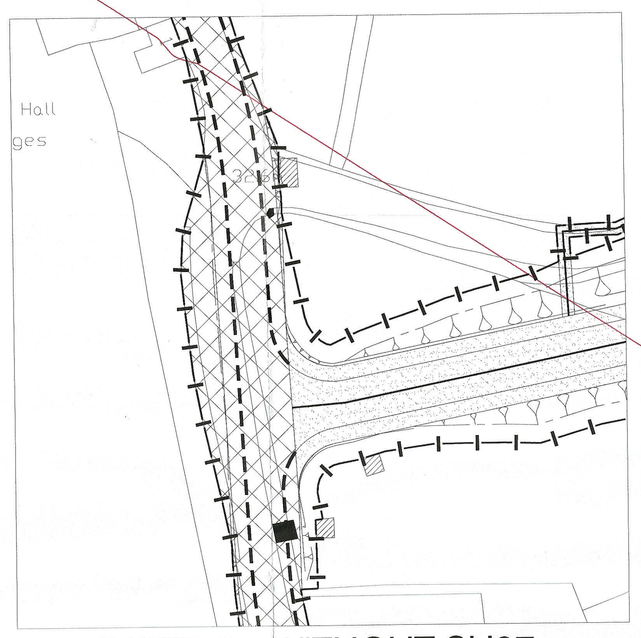

INSET C - WITHOUT SU07
SCALE 1:500

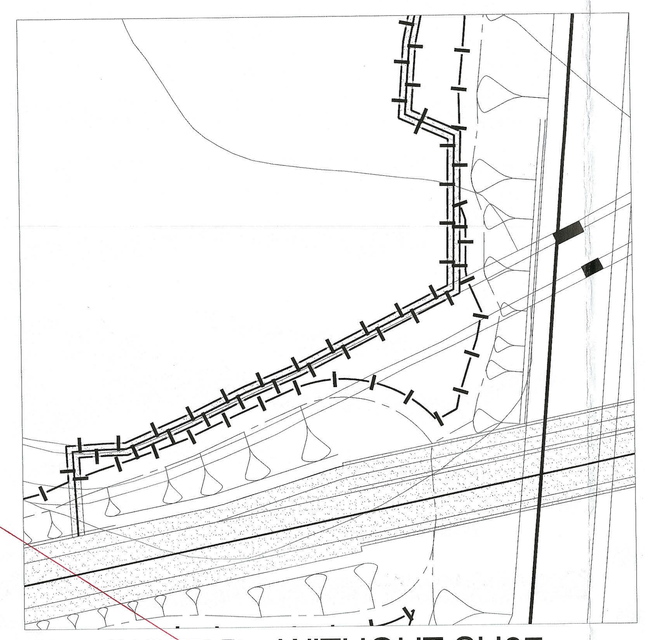

INSET D - WITHOUT SU07
SCALE 1:500

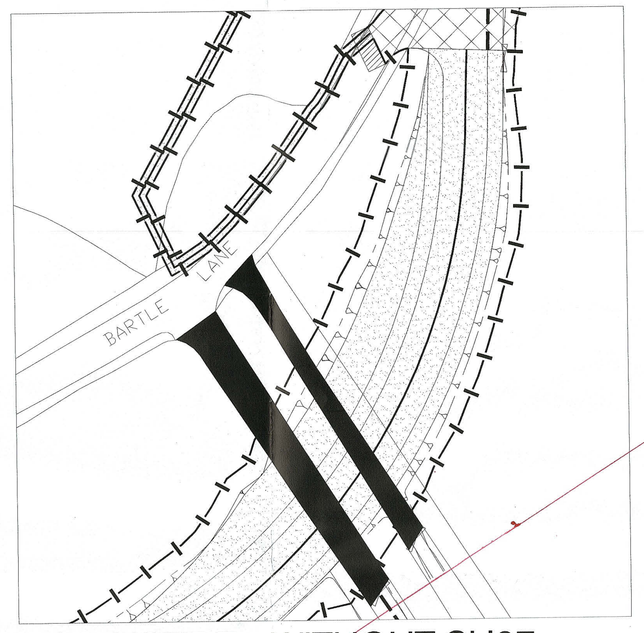

INSET E - WITHOUT SU07
SCALE 1:500

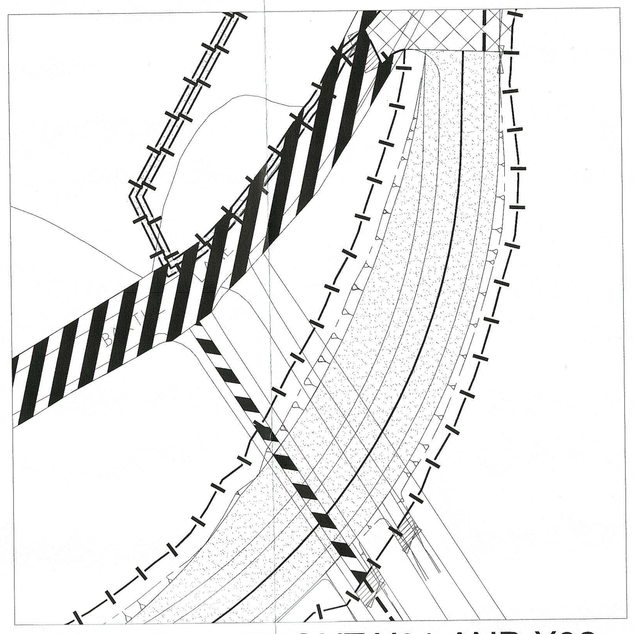

INSET E - WITHOUT X01 AND X02
SCALE 1:500

INSET F - WITHOUT I03 AND N07
SCALE 1:500

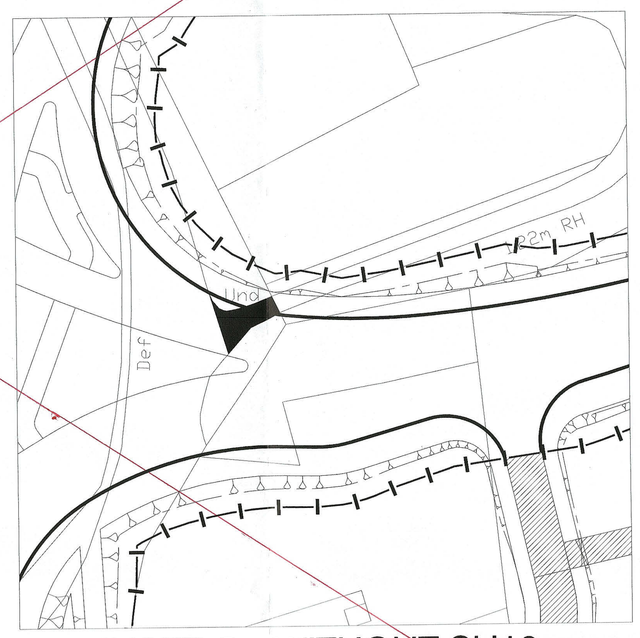

INSET G - WITHOUT SU10
SCALE 1:500

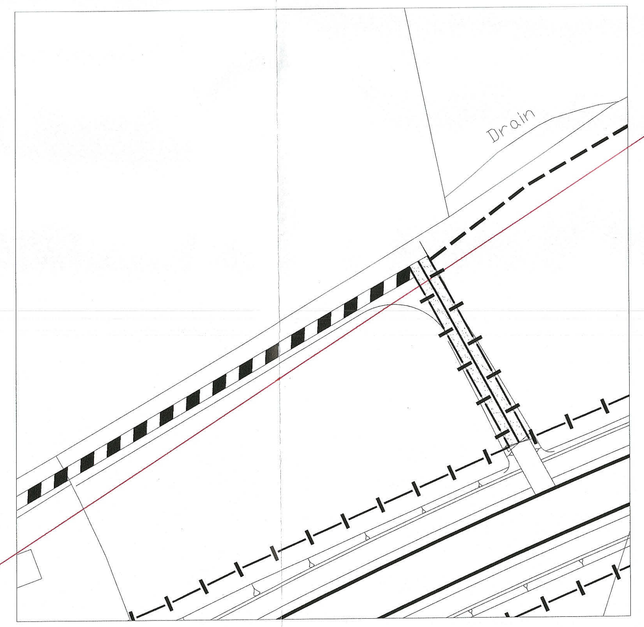

INSET H - WITHOUT PA11
SCALE 1:500

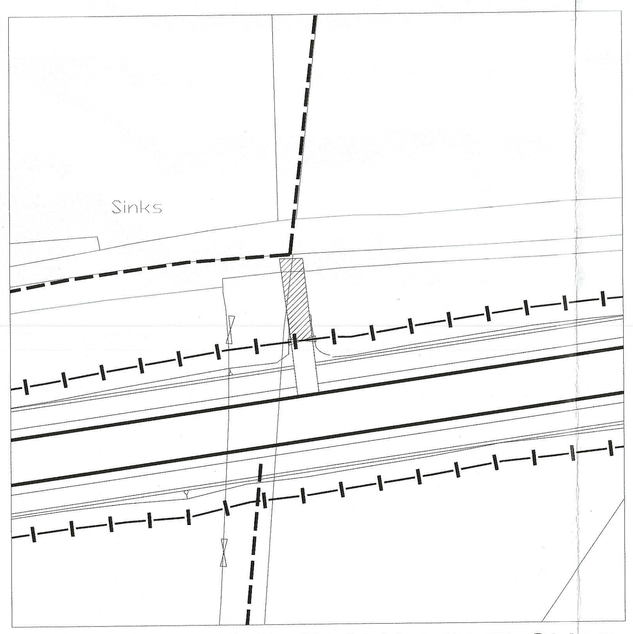

INSET I - WITHOUT SU15 AND SU16
SCALE 1:500

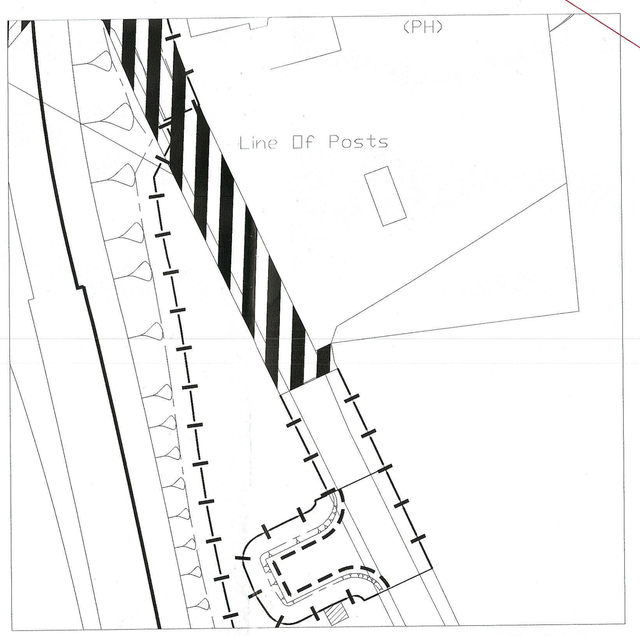

INSET J - WITHOUT X25 AND I08
SCALE 1:500

KEY

Existing highway layout where it is proposed to be altered	Highway Boundary Carriageway Carriageway Highway Boundary
Classified Road (Emboldened)	Highway Boundary Carriageway Carriageway Highway Boundary
Highways to be stopped up	
Highways to be improved	
New highways	
Private means of access to be stopped up	
Special Road	
New Means of Access	
Cutting slope	CLASSIFIED ROAD
Embankment slope	

These plans do not show widths or construction details

INSET DETAILS

SCALE AS SHOWN

Based upon the Ordnance Survey mapping with the permission of the Controller of Her Majesty's Stationery Office Crown Copyright

Unauthorised reproduction infringes Crown Copyright and may lead to prosecution or civil proceedings. Lancashire County Council. Licence No LA100023320.

This Map Drawing titled 'Side Roads Order 2018 Inset Details' sheet 2 of 3 is replaced by the attached Map Drawing titled 'Side Roads Order 2018 Inset Details' Revision B sheet 2 of 3 by modification by the Secretary of State for Transport upon confirmation of the Order by him.

SC

Authorized Signatory

26837

No.	DATE	AMENDMENT DETAILS	CHECKED BY	DRAWN BY

REVISIONS

Lancashire County Council | Planning & Environment

City Deal Delivery Team

PROJECT TITLE	THE LANCASHIRE COUNTY COUNCIL (PRESTON WESTERN DISTRIBUTOR, EAST WEST LINK AND COTTAM LINK CLASSIFIED ROADS)		
DRAWING TITLE	SIDE ROADS ORDER 2018 INSET DETAILS		
DRAWN BY	JF	PROJECT No.	CLM01
CHECKED BY	PW	DRAWING No.	
DATE	APRIL 2017		
SCALE @ A0	AS SHOWN	SHEET No.	2 OF 3
CLIENT No.	CLM01	REVISION:	