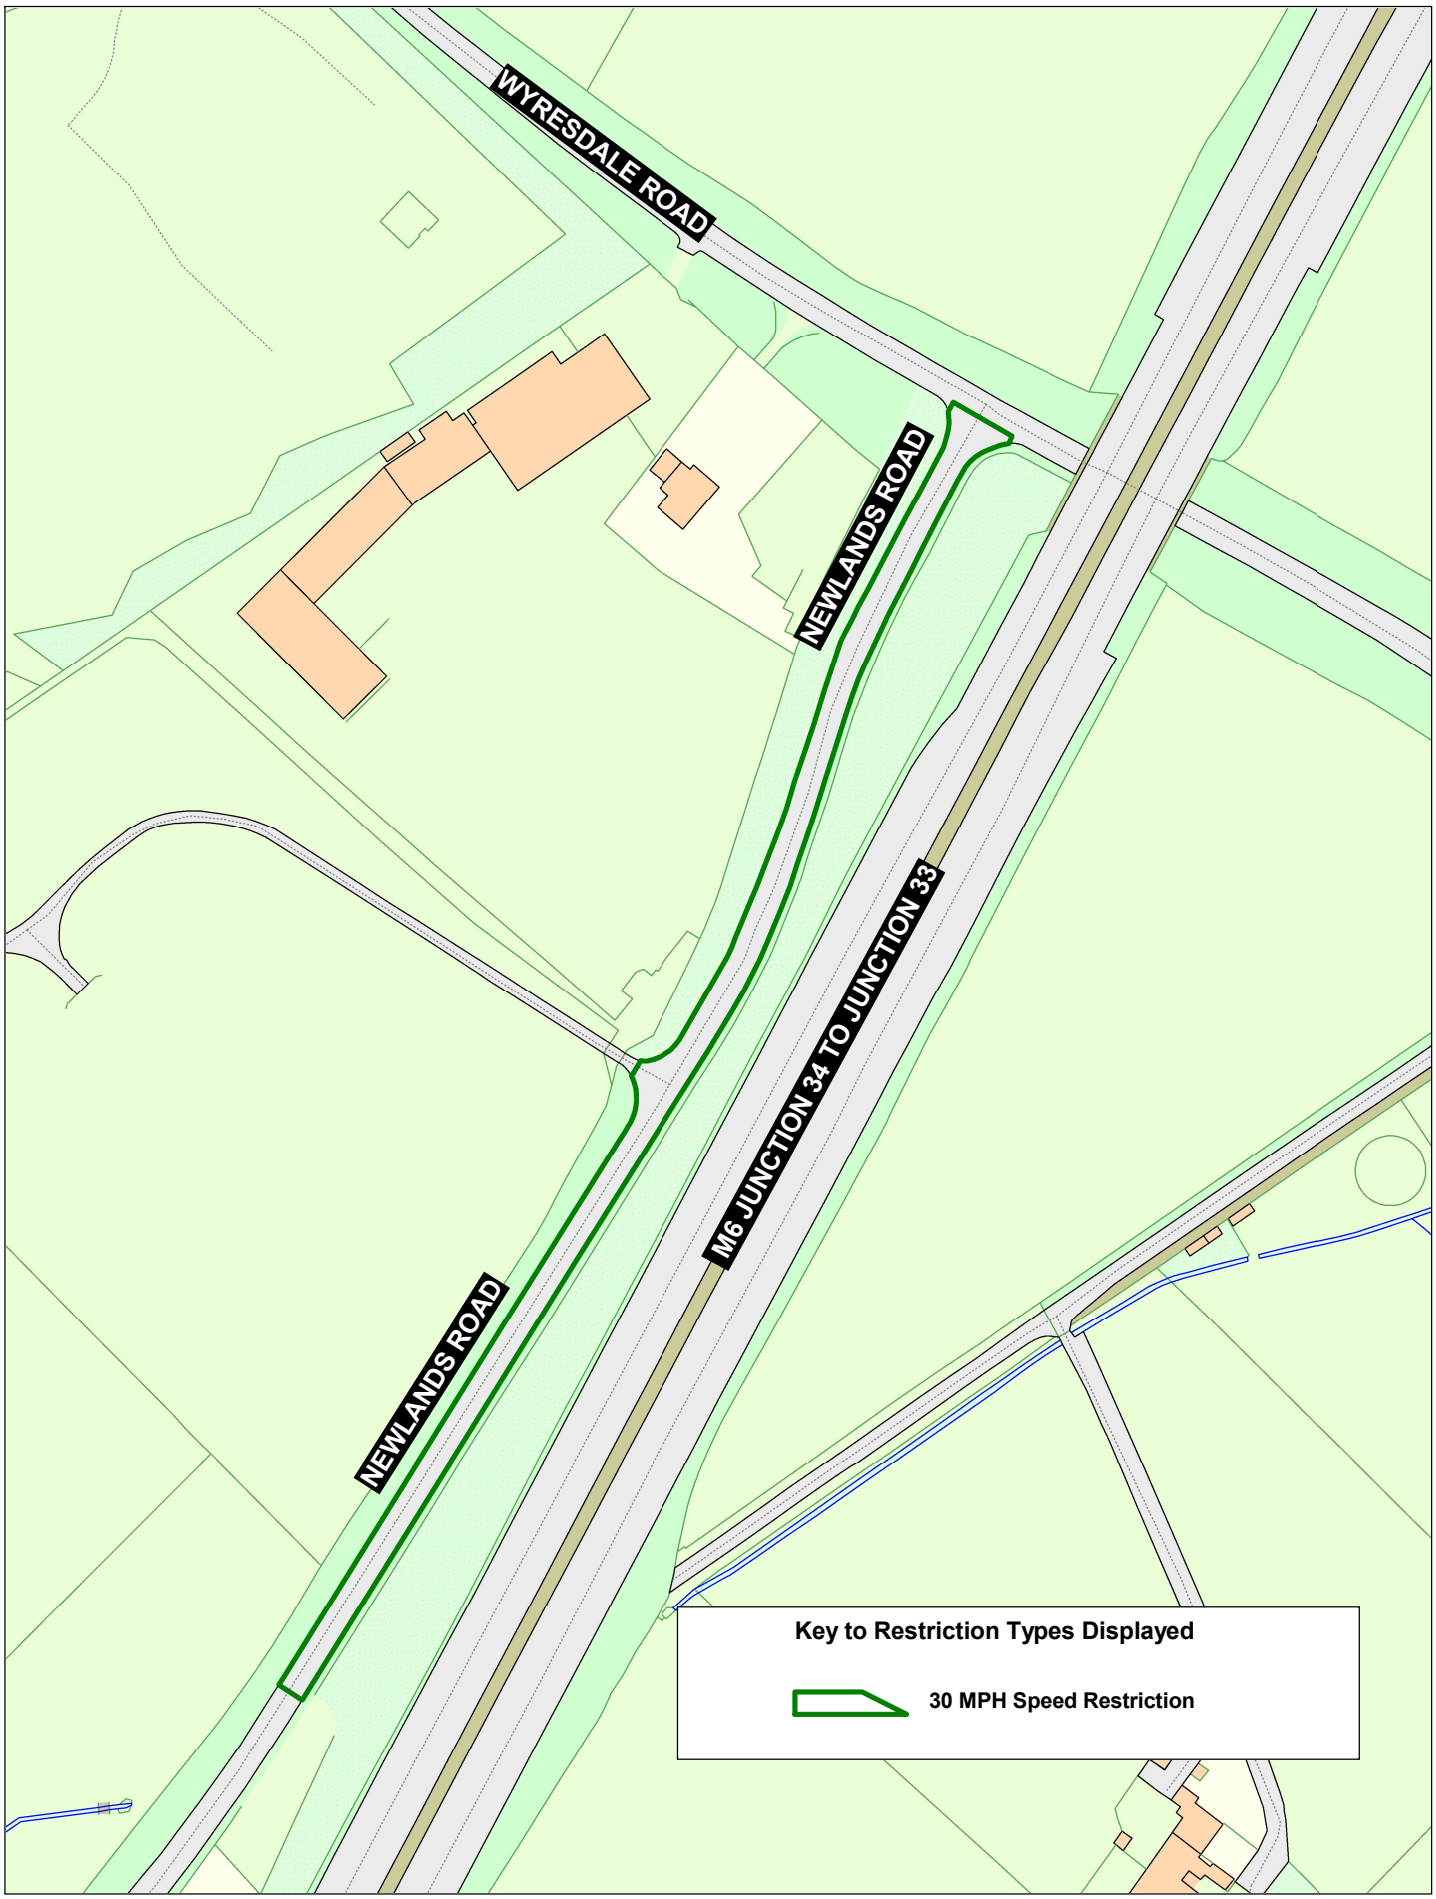


Lancashire County Council

Newlands Road, Lancaster

N W E S

_ Crown copyright and database rights 2023
OS AC0000850590
Lancashire County Council
Licence No. AC0000850590

Highways and Transport

P.O. Box 100, County Hall,
PRESTON PR1 0LD

SCALE	1 : 2000
DATE	29/10/2026
DRAWING No.	S26-27(29)-A
DRAWN BY	DN
	Scale with care as distortion may occur

ParkMap Version 7.6