



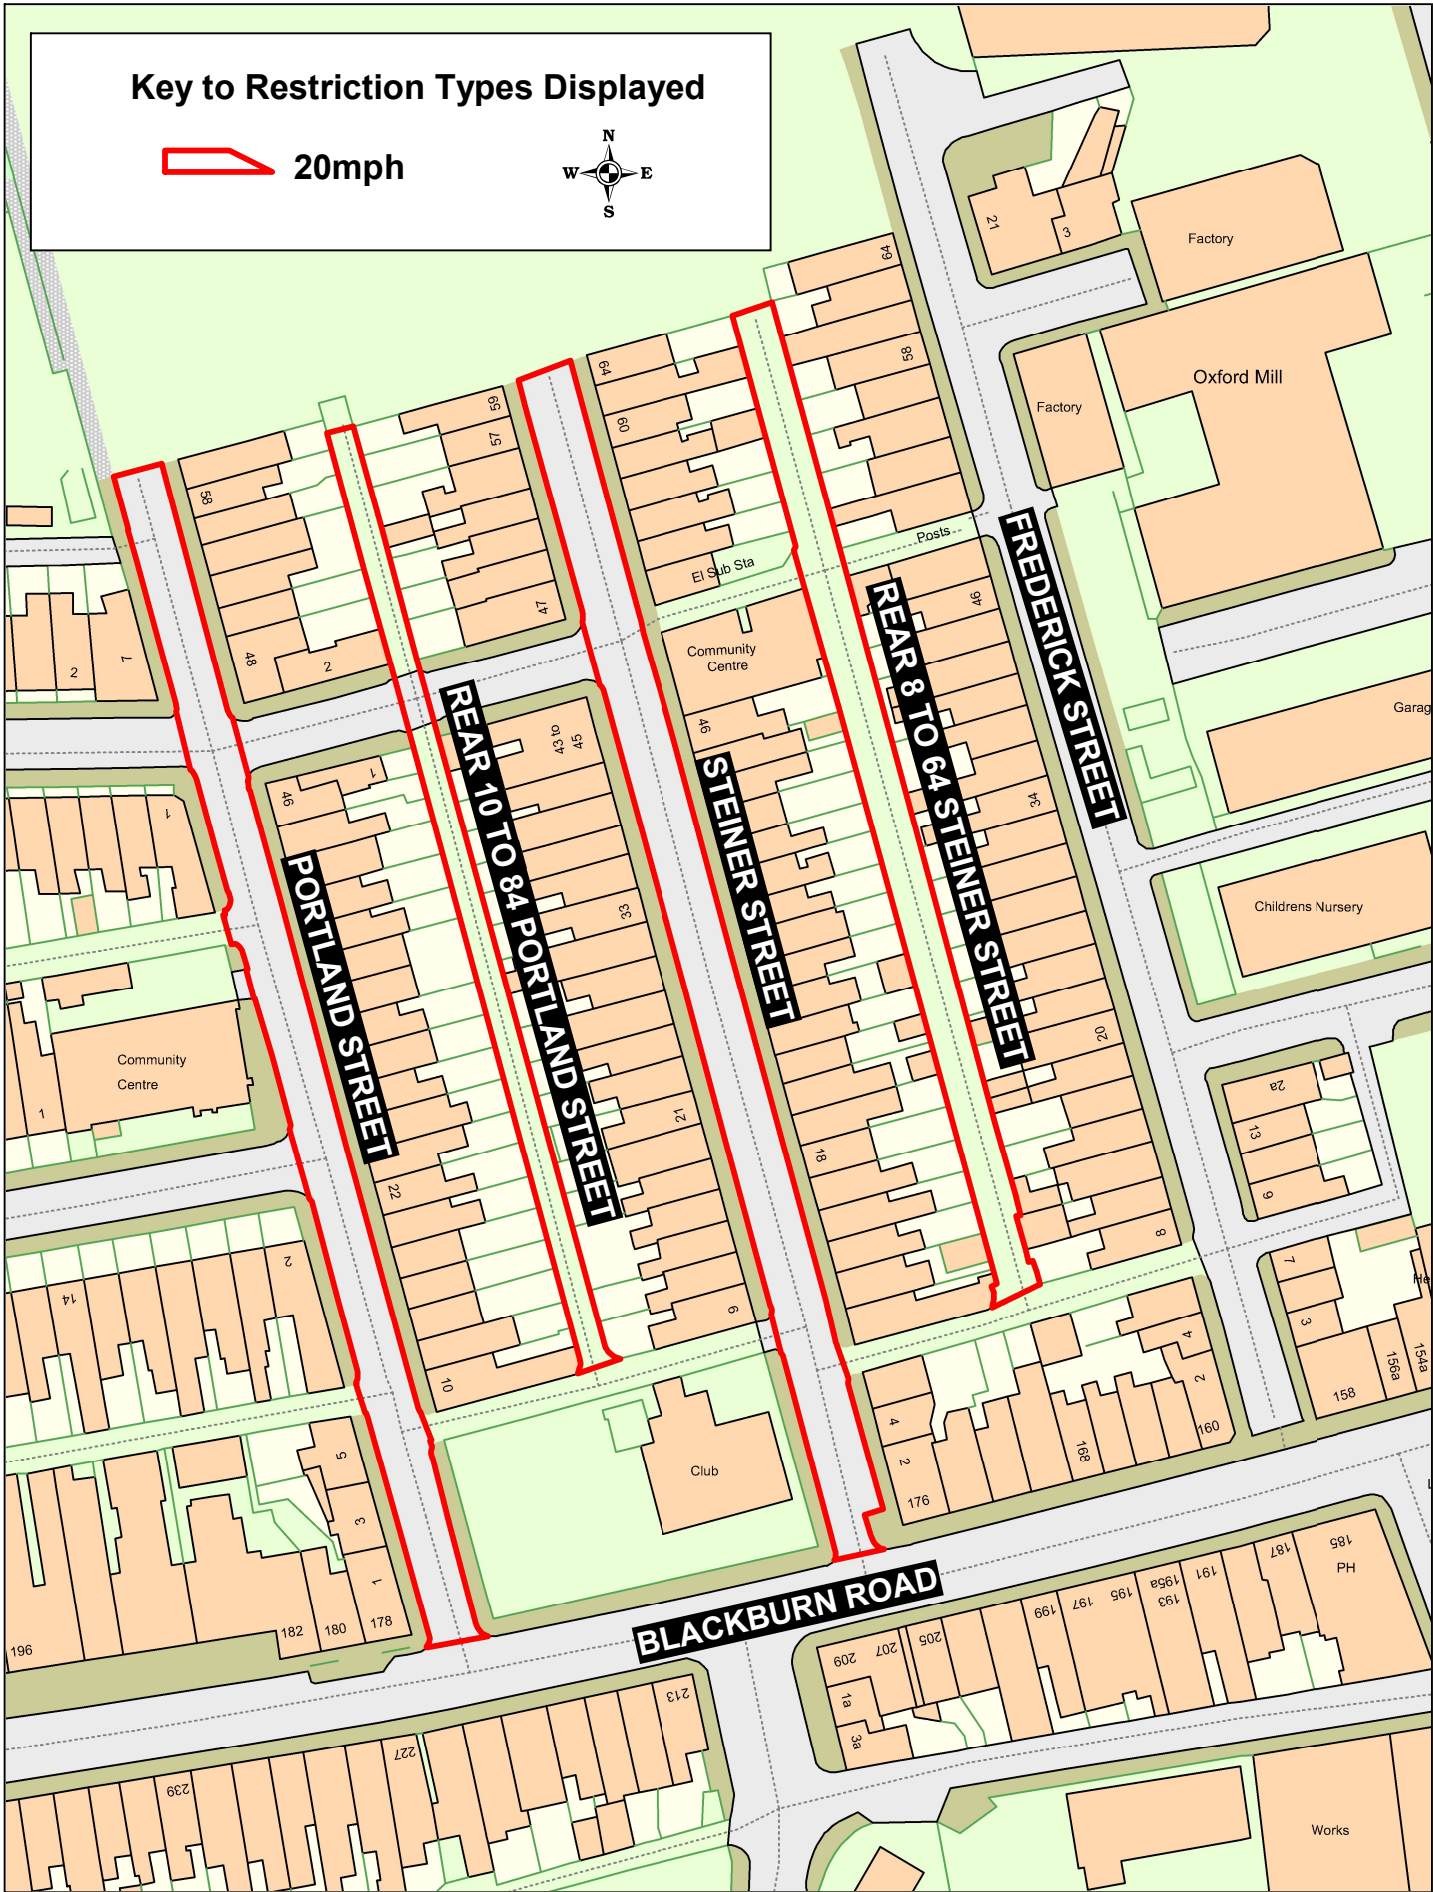

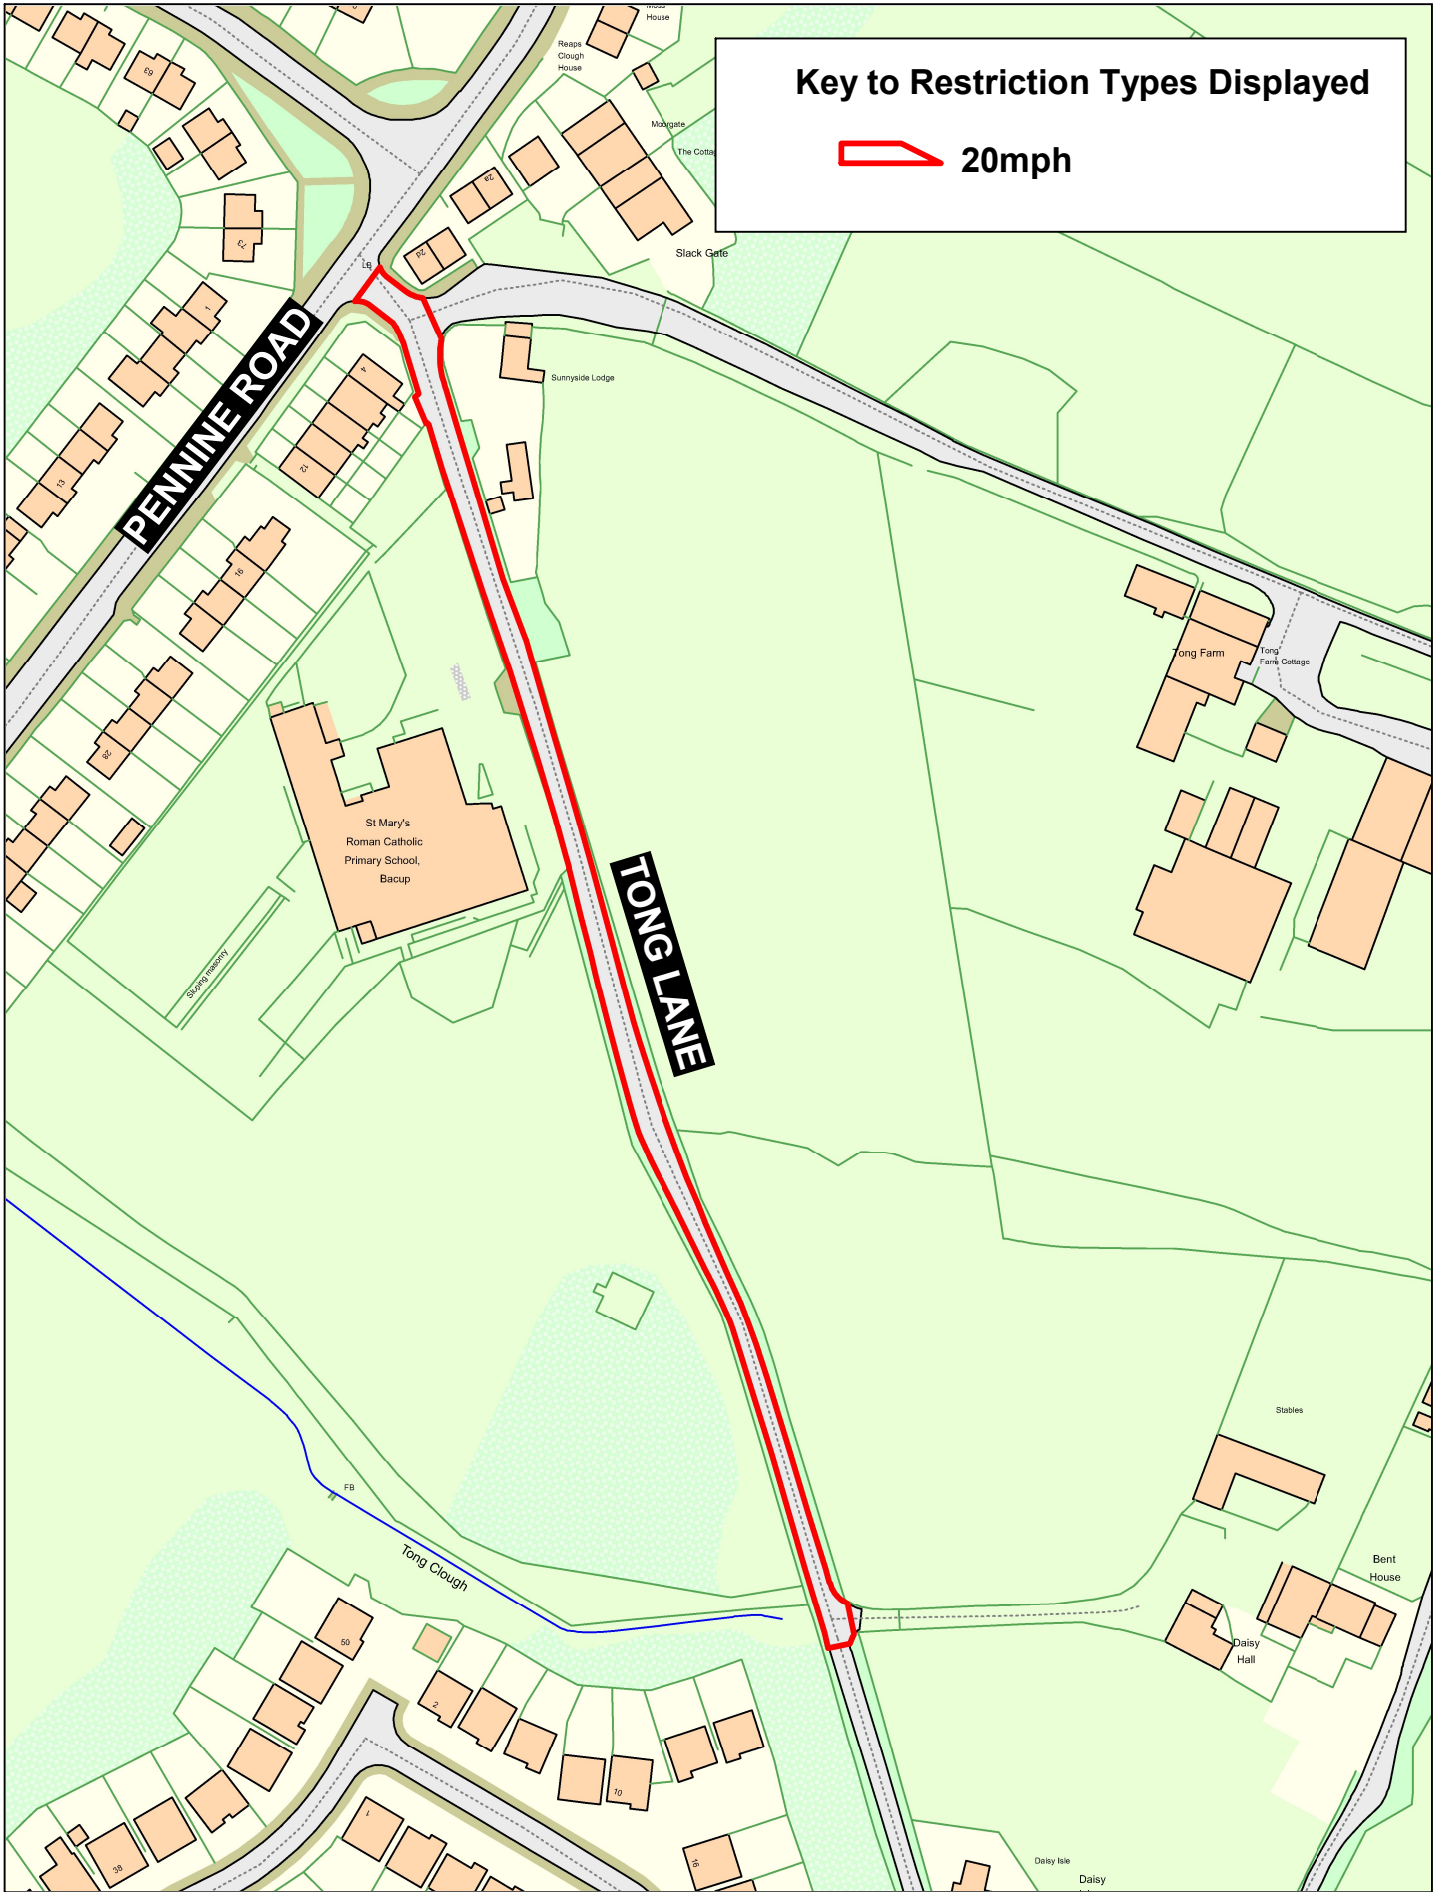

Lancashire
County Council


**Tong Lane,
Bacup**

Crown copyright and database rights 2023
OS AC0000850590
Lancashire County Council
Licence No. AC0000850590

Highways and Transport

P.O. Box 100, County Hall,
PRESTON PR1 0LD

SCALE	1 : 1500
DATE	01/10/2026
DRAWING No.	SLO26-27(02)RO-ML1
DRAWN BY	CD
	Scale with care as distortion may occur

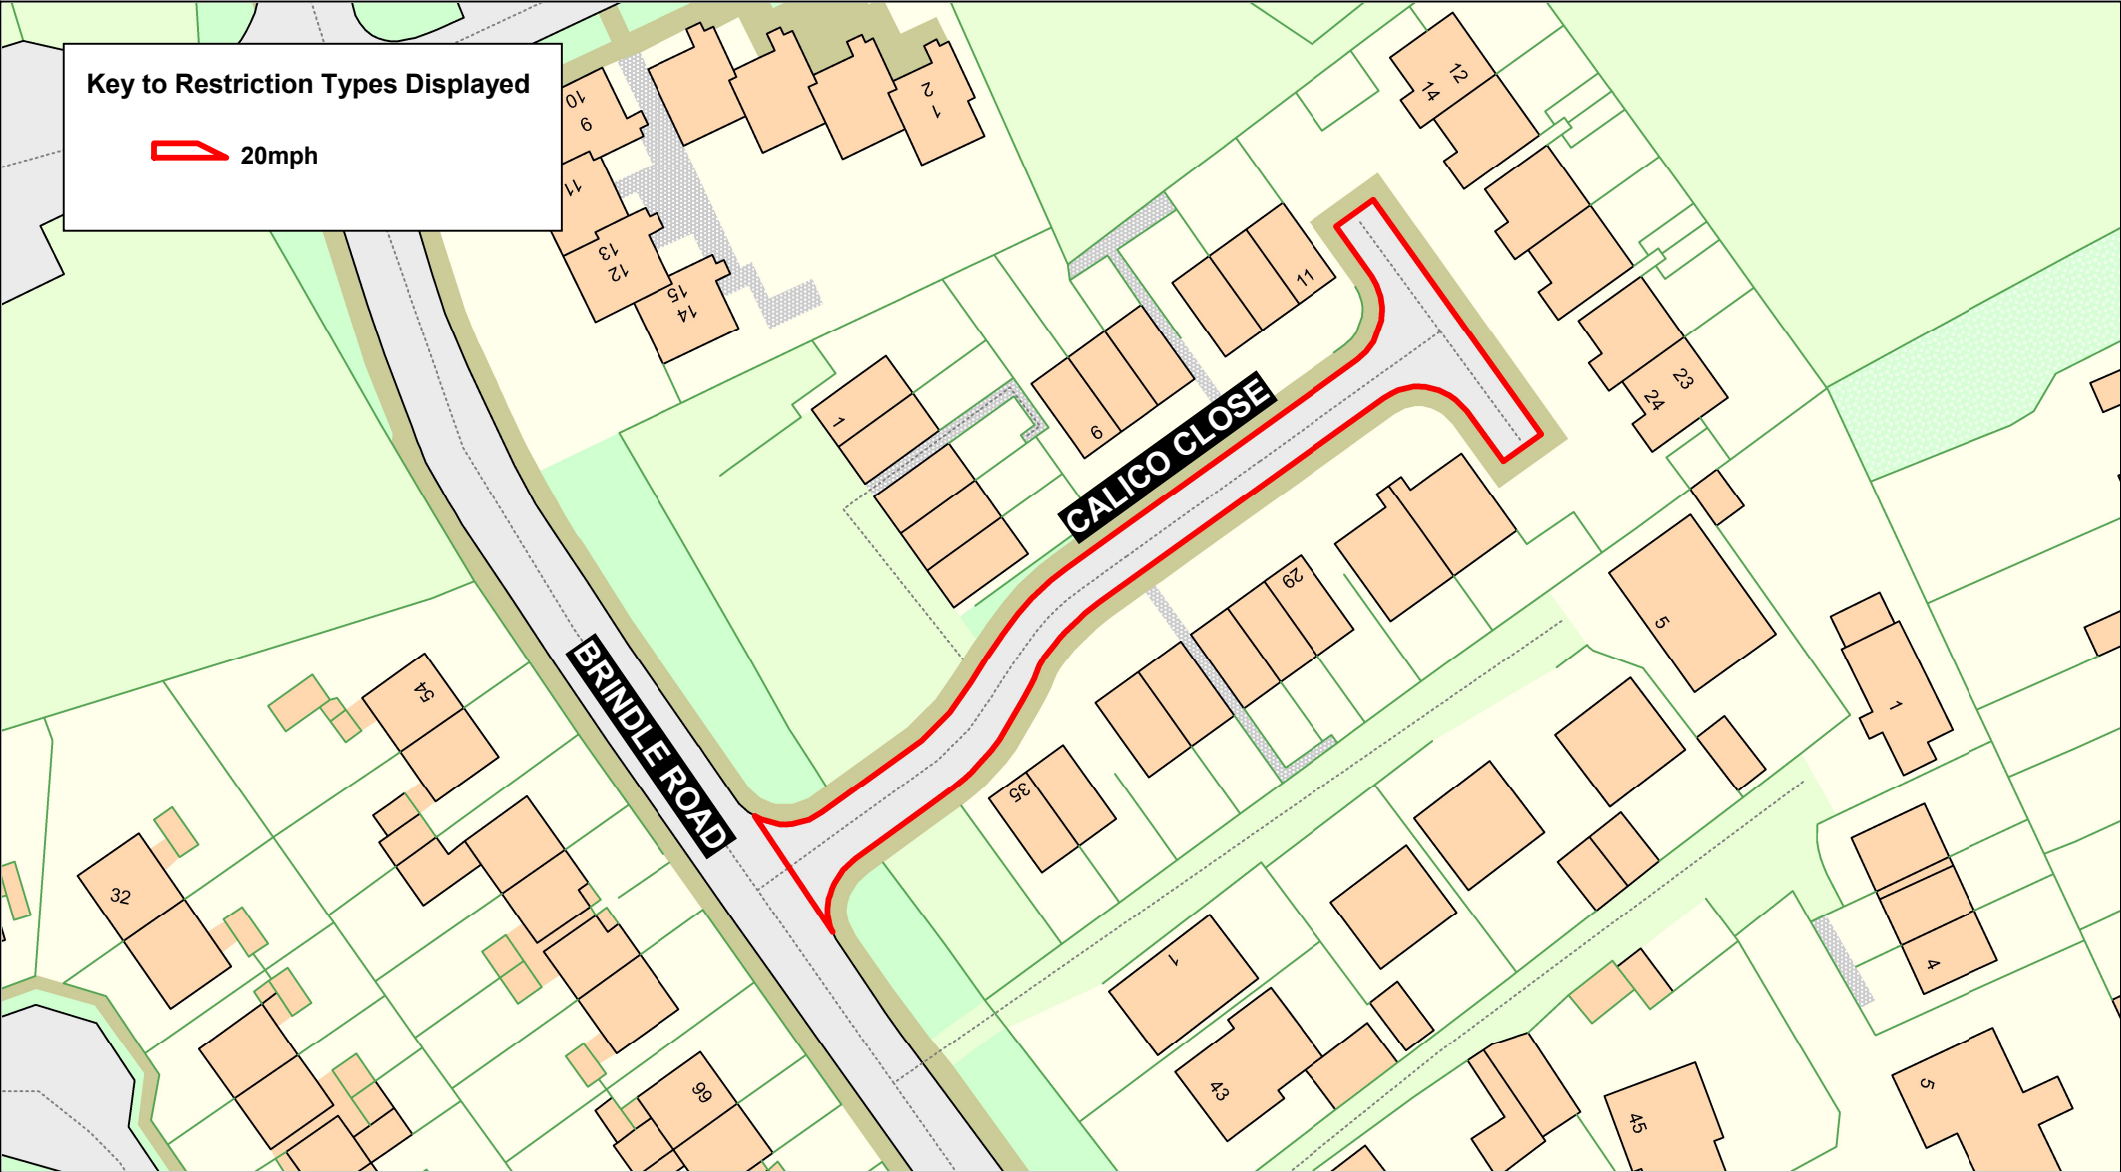

SCALE	1 : 750
DATE	11/09/2026
DRAWING No.	SLO26-27(02)/SR-KP1
DRAWN BY	CD
	Scale with care as distortion may occur