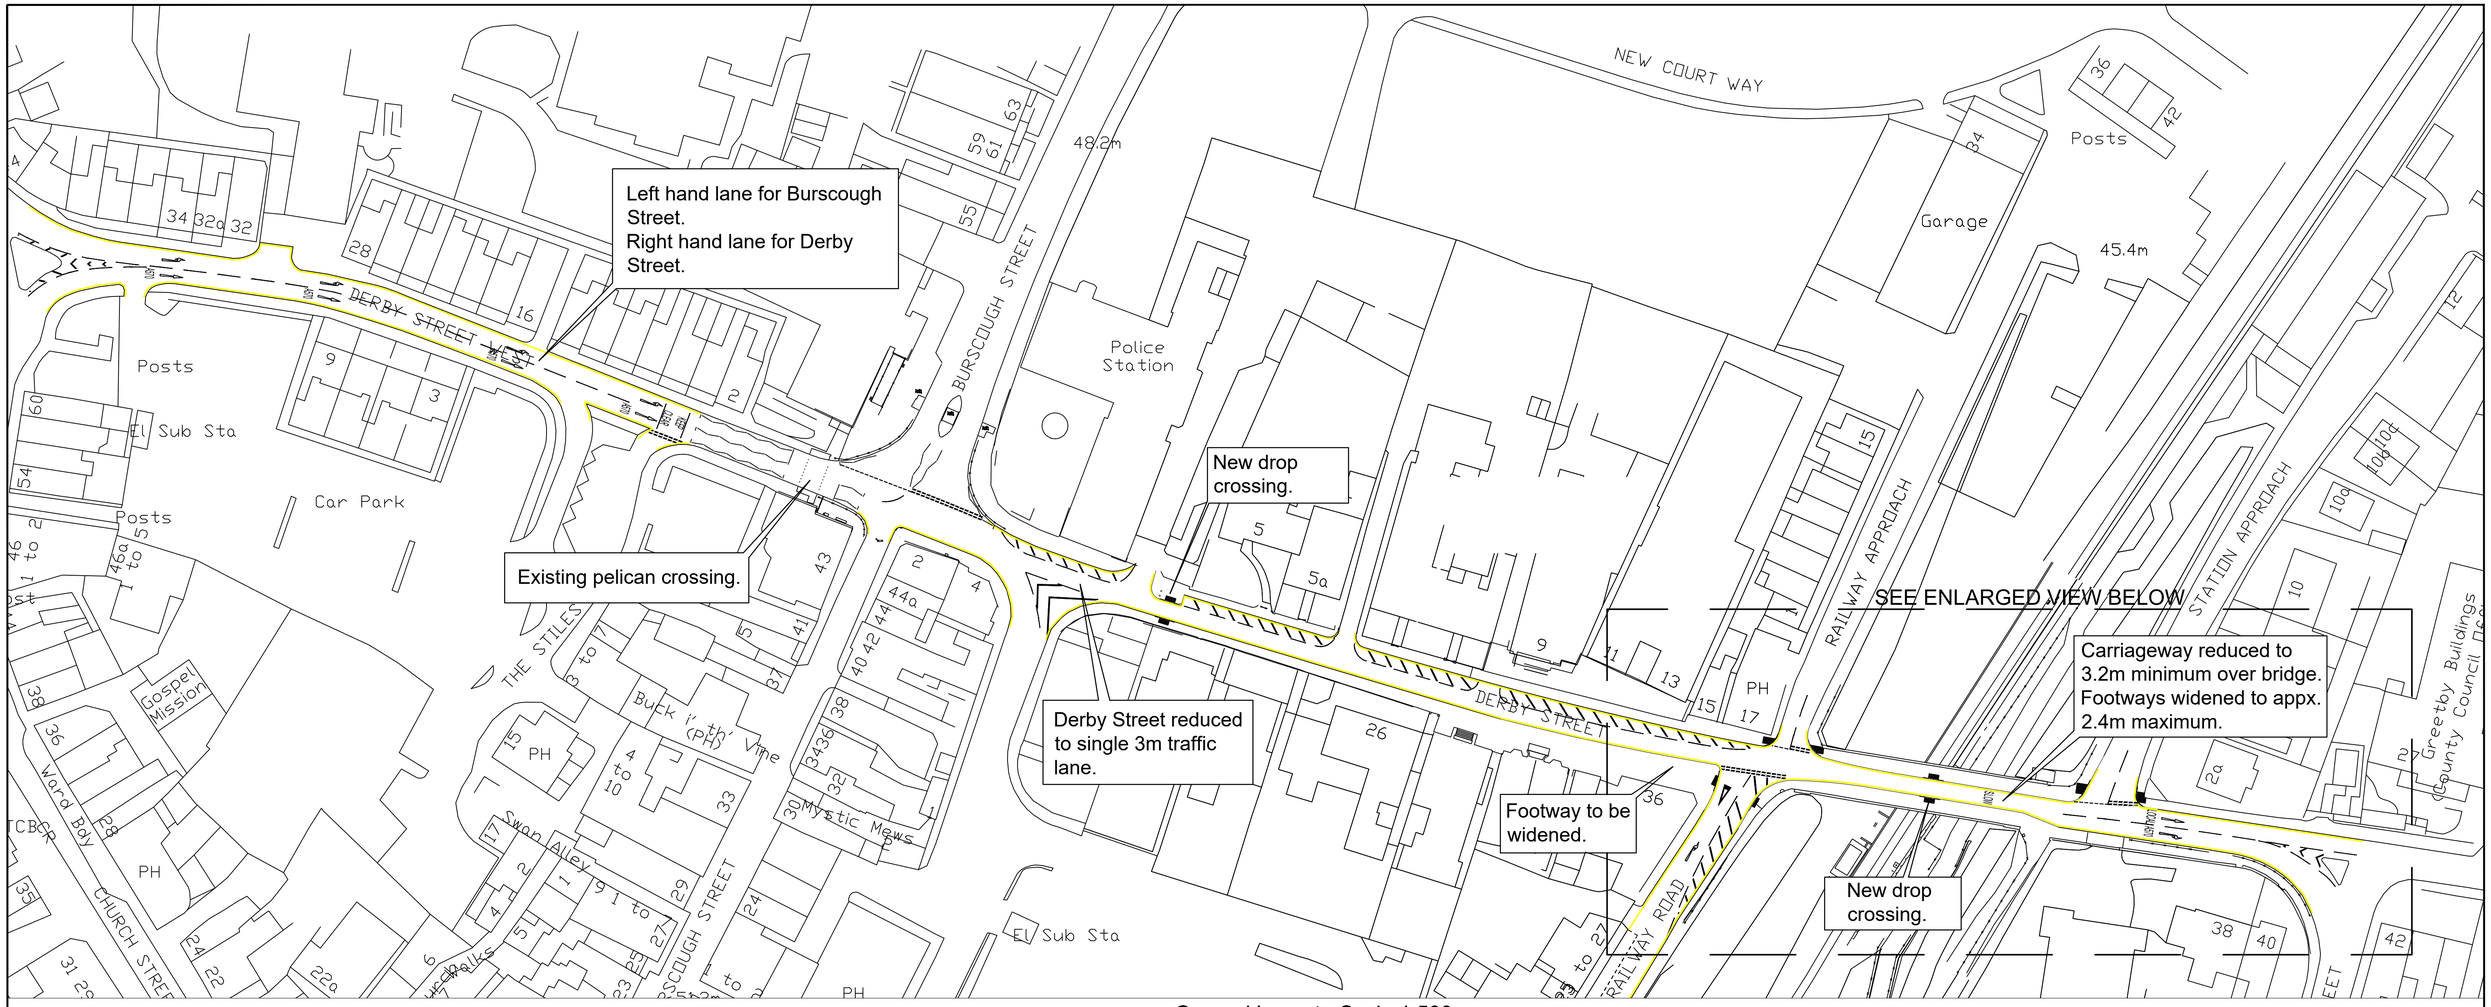

General Layout - Scale 1:500

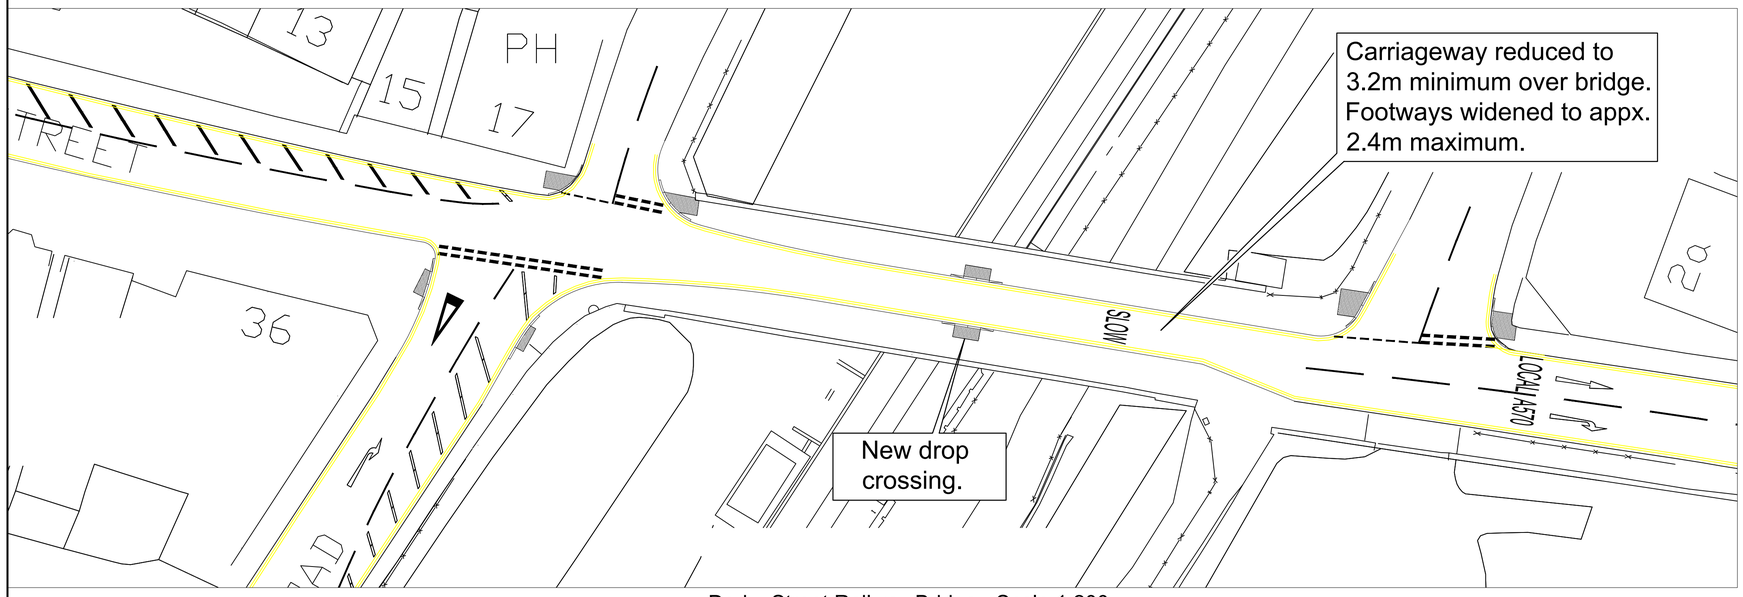

Derby Street Railway Bridge - Scale 1:200

KEY

Dropped crossing, including tactile paving.

Existing or proposed No Waiting At Any Time.

No.	DATE	AMENDMENT DETAILS	CHECKED BY	DRAWN BY

REVISIONS

Lancashire County Council

Design and Construction

0 5 10 20 30 40 50 60 70 80 90 100
SCALE BAR (PLOTTED mm)

PROJECT TITLE	DERBY STREET RAILWAY BRIDGE ORMSKIRK
DRAWING TITLE	PROPOSED DERBY STREET LAYOUT
DRAWN BY: DB	DATE: Jan 2020
CHECKED BY: CW	DRAWING No.: 7625/Roads/001
PROJECT No.: 7625	SHEET No.: 1 of 1 / REVISION: B
SCALE @ A1: As Shown	ISSUE PURPOSE

Based upon the Ordnance Survey mapping with the permission of the Controller of Her Majesty's Stationary Office Crown Copyright. Unauthorised reproduction infringes Crown Copyright and may lead to prosecution or civil proceedings.
Lancashire County Council. Licence No 100023320.

V:\EPPS\ES\SHARED\BRG\PRJ\W LANCS\DERBY STREET 2098\2021 MAINTENANCE SCHEME\600 DRAWINGS\ROADS 3.DWG