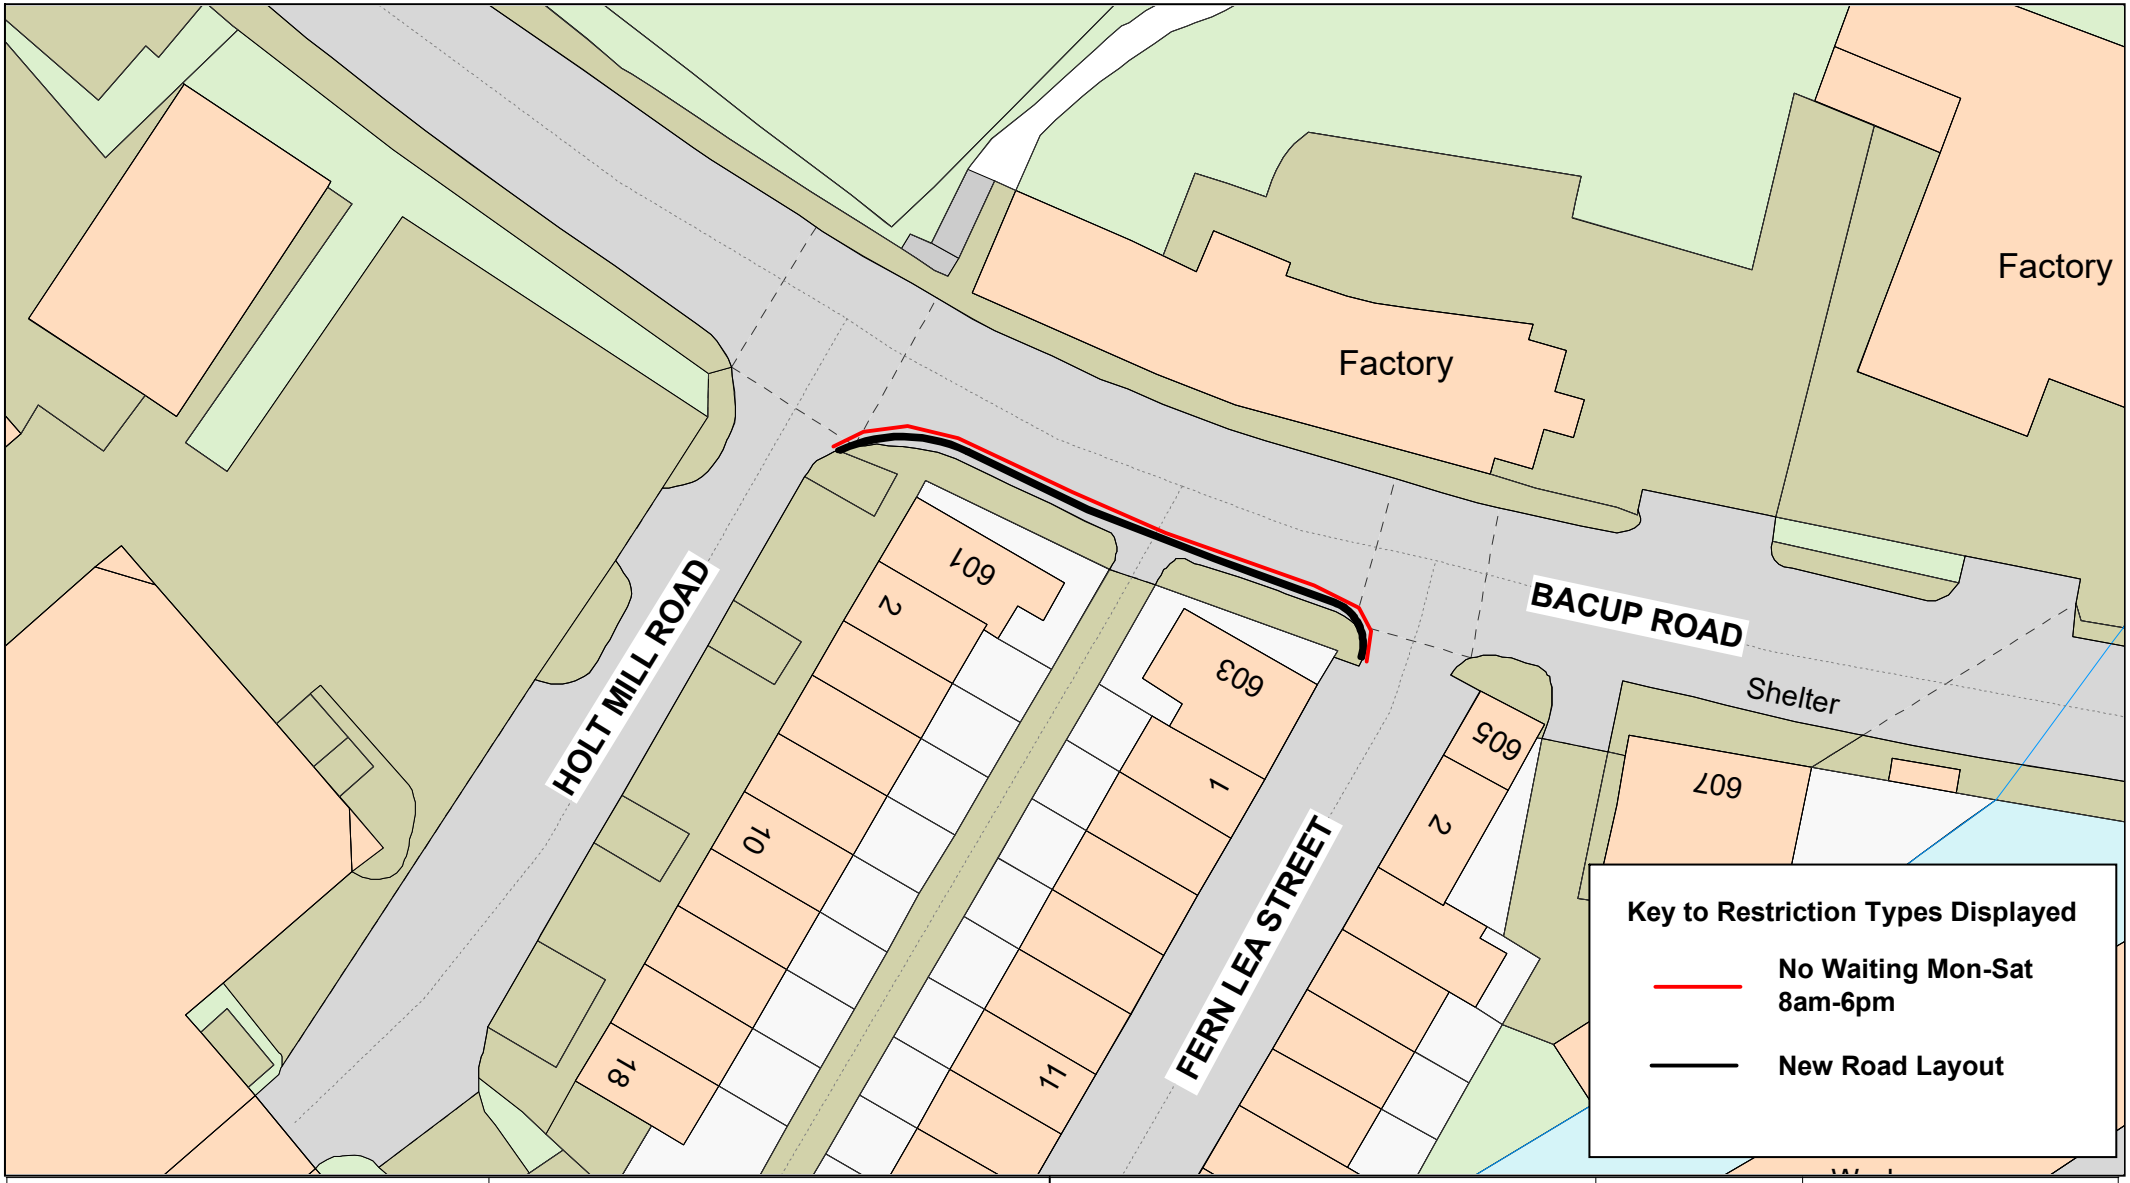

Lancashire County Council

Bacup Road, Rawtenstall

© Crown copyright. All rights reserved
Lancashire County Council
Licence No. 100019820 2022

Phil Durnell
Director of Highways and Transportation
P.O. Box 100, County Hall,
PRESTON PR1 0LD

SCALE	1 : 500
DATE	21/10/2022
DRAWING No.	C/22-23(8)/JB
DRAWN BY	JC
	Scale with care as distortion may occur

ParkMap Version 7.4