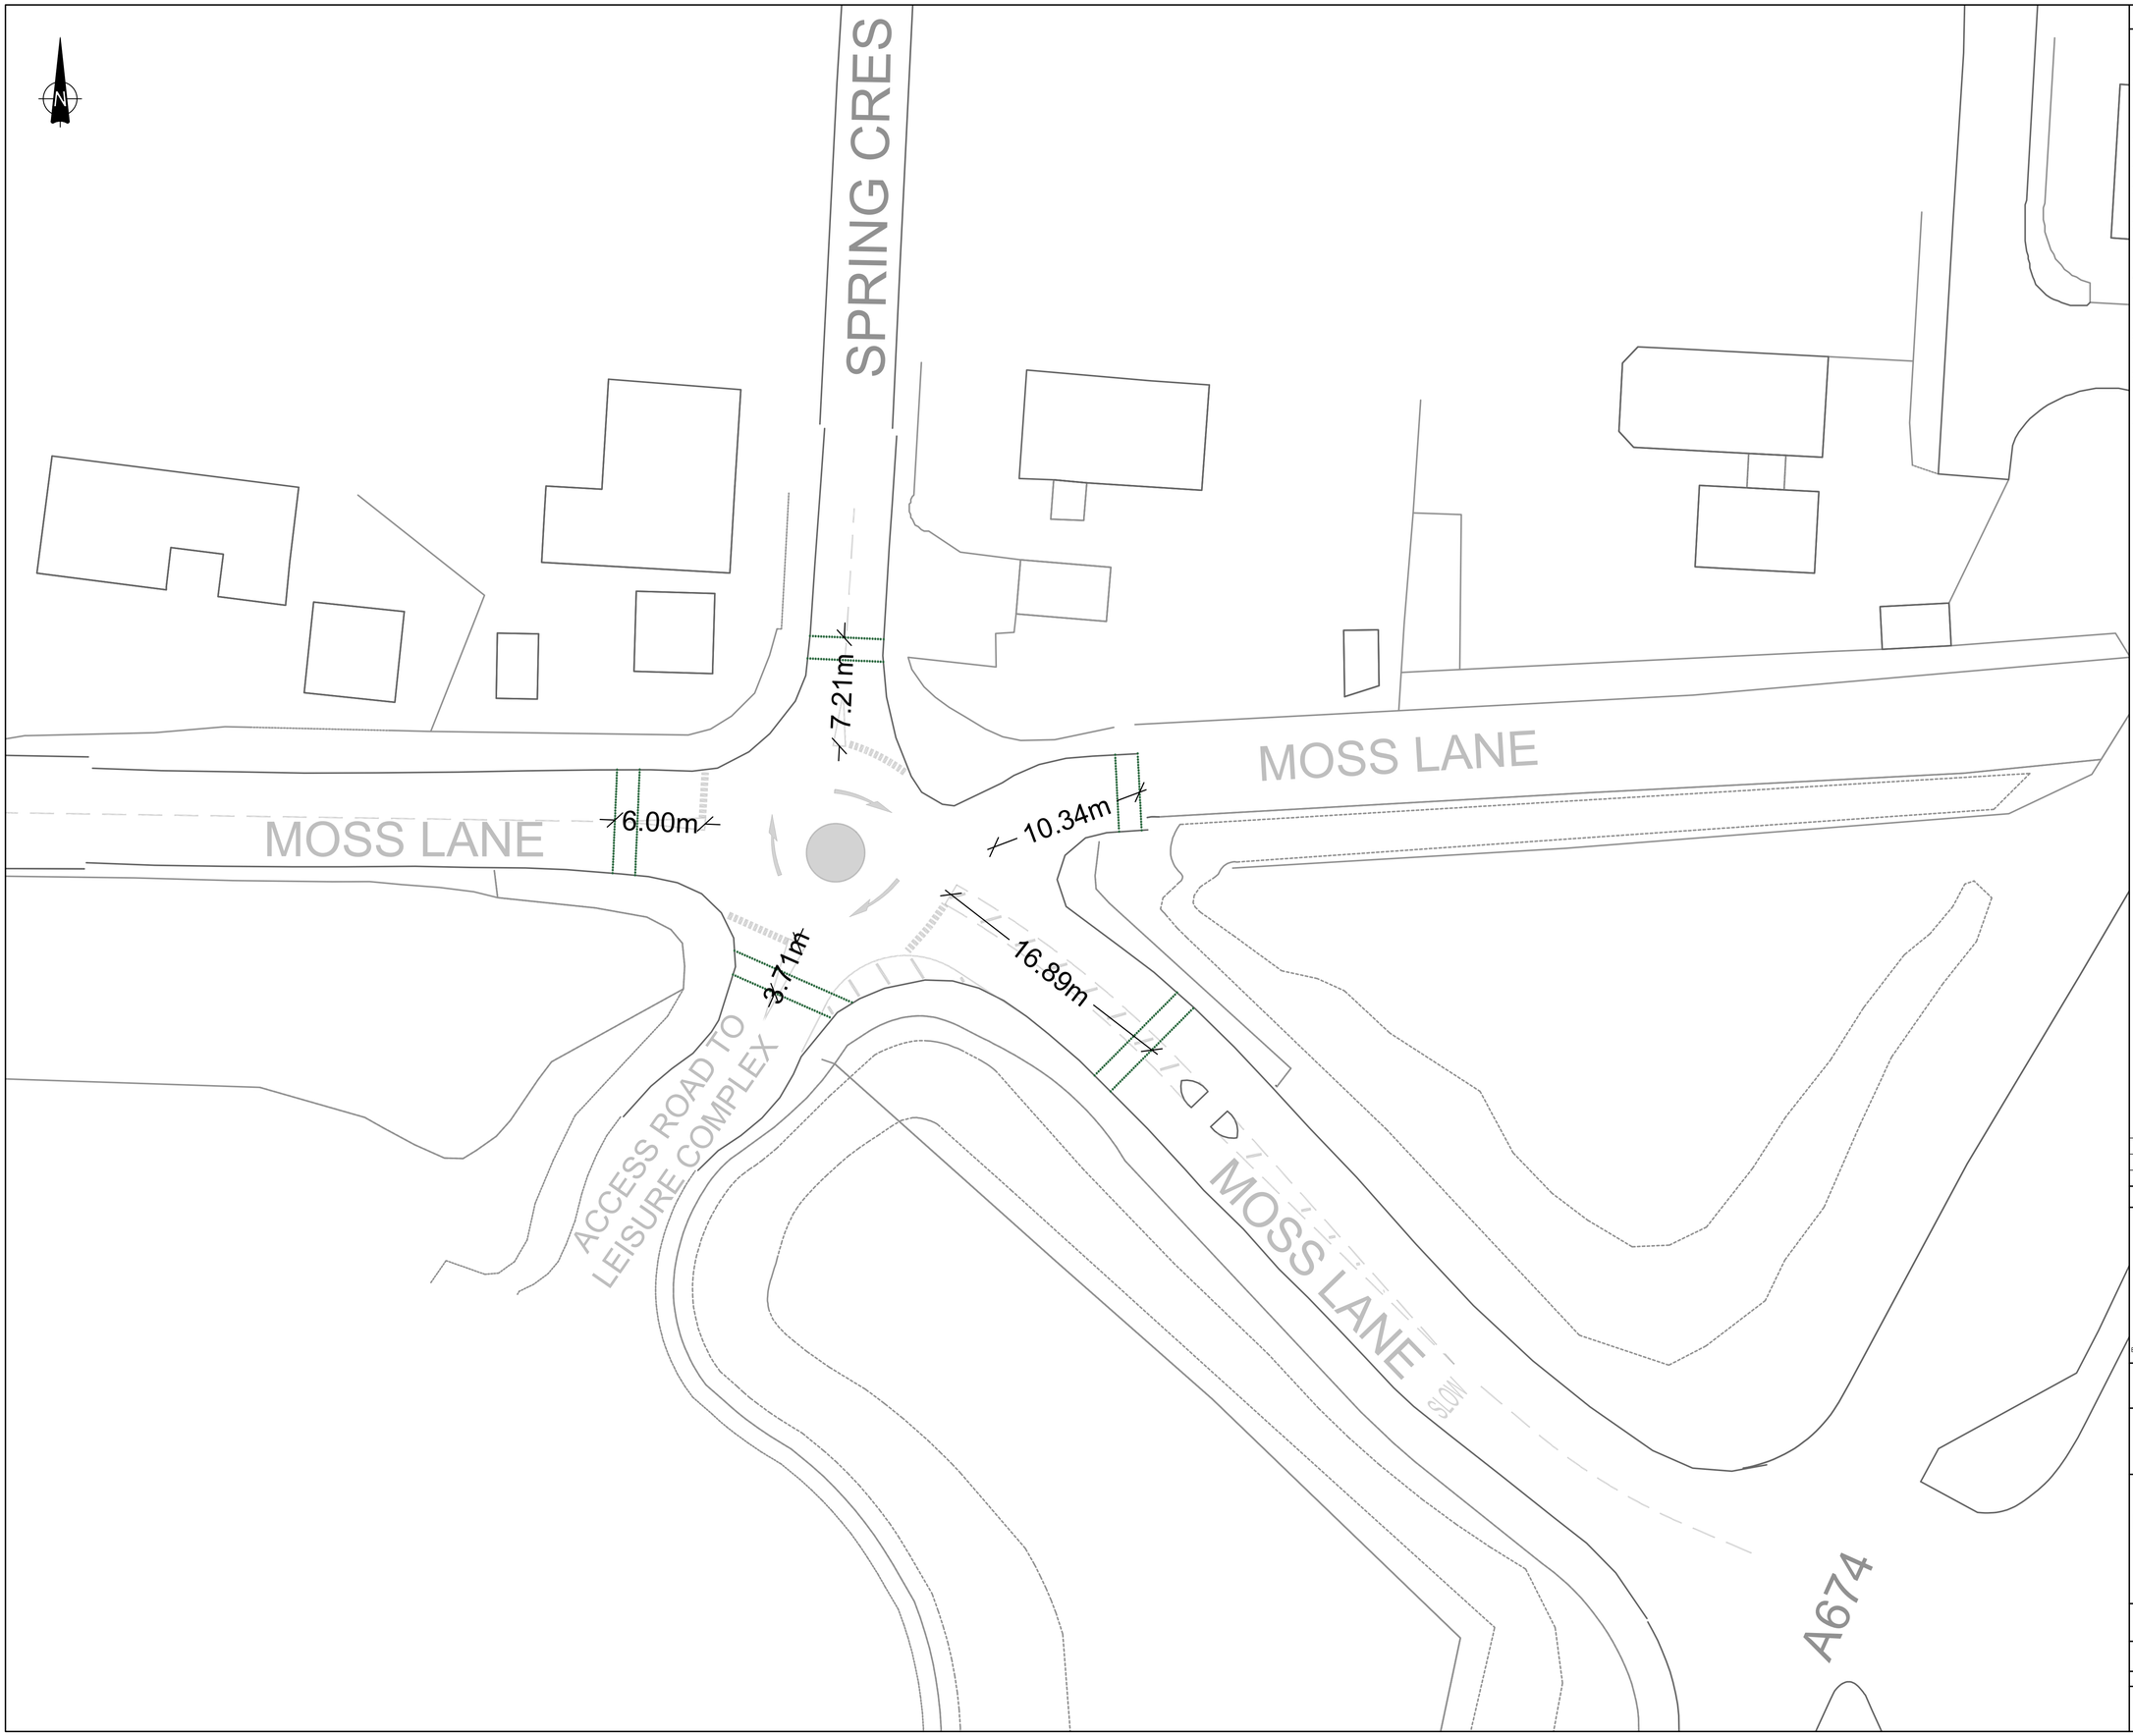

GENERAL NOTES:

1. THIS DRAWING IS TO BE READ IN CONJUNCTION WITH ALL RELEVANT ARCHITECTS AND ENGINEERS DRAWINGS AND SPECIFICATIONS.
2. DO NOT SCALE THIS DRAWING. ANY AMBIGUITIES, OMISSIONS AND ERRORS ON DRAWINGS SHALL BE BROUGHT TO THE ENGINEERS ATTENTION IMMEDIATELY. ALL DIMENSIONS MUST BE CHECKED / VERIFIED ON SITE.
3. ALL DIMENSIONS ARE IN METRES UNLESS NOTED OTHERWISE.
4. FOR GENERAL NOTES REFER TO DRAWING.
5. THE CONTENT OF THIS DRAWING IS FOR INDICATIVE INFORMATION ONLY AND NOT SUITABLE FOR CONSTRUCTION PURPOSES.
6. THE WORKS SHALL BE CARRIED OUT IN ACCORDANCE WITH THE DFT MCHW, DMRB AND THE LOCAL REQUIREMENTS OF LANCASHIRE COUNTY COUNCIL DESIGN GUIDE & SPECIFICATION.
7. CONFLICTING INFORMATION SHOWN ON THE ENGINEER'S DRAWINGS OR DISCREPANCIES BETWEEN THE INFORMATION GIVEN BY THE ENGINEER AND THAT PROVIDED BY OTHERS MUST BE REFERRED TO THE ENGINEER BEFORE THE WORKS COMMENCE.
8. THIS DRAWING IS NOT TO BE REPRODUCED IN ANY PART OR FORM WITHOUT CONSENT OF CURTINS. ALL COPYRIGHT RESERVED.
9. EXISTING LEVELS SHALL BE CHECKED PRIOR TO CONSTRUCTION COMMENCEMENT. ANY DISCREPANCY SHALL BE REFERRED TO THE ENGINEER.
10. THE LOCATION AND DEPTHS OF ALL EXISTING SERVICE APPARATUS SHOULD BE CONFIRMED WITH THE SERVICE AUTHORITIES PRIOR TO ANY EXCAVATION WORKS TAKING PLACE.
11. THE CONTRACTOR SHALL CONDUCT THE WORKS WITH DUE REGARD TO ANY ECOLOGICAL, ENVIRONMENTAL REQUIREMENTS OF THE SCHEME.

Rev:	Description:	Date:	By:	Chkd:
P04	Minor update	30/07/25	MQ	AT
P03	Minor update	28/07/25	MQ	AT
P02	Minor update	10/07/25	MQ	AT

Curtins
Merchant Exchange, 17-19 Whitworth Street West, Manchester, M1 5WG
0161 236 2394
manchester@curtins.com
www.curtins.com
Civils & Structures • Transport Planning • Environmental • Infrastructure • Geotechnical • Conservation & Heritage • Principal Designer
Birmingham • Bristol • Cambridge • Cardiff • Douglas • Dublin • Edinburgh • Glasgow • Kendal • Leeds • Liverpool • London • Manchester • Nottingham

Status: PLANNING

Project: BOTANY BAY - HILL EMPLOYMENT

Drg Title: MINI ROUNDABOUT RAISED TABLE PLAN B6229 MOSS LANE

Drawn By	Designed By	Checked By
MQ	MQ	AT
	Date: 14/05/25	Scales @ A1: 1:200

Project No - Originator - Function - Spatial - Form - Discipline - Number: 081885 - CUR - XX - 00 - D -TP- 75017

Revision: P04

\\ms-fs-1\Projects\081001 - 082000\081885 - Botany Bay - Hill Employment\04-Production\4A-Models-Drawings\TP\CAD\75\