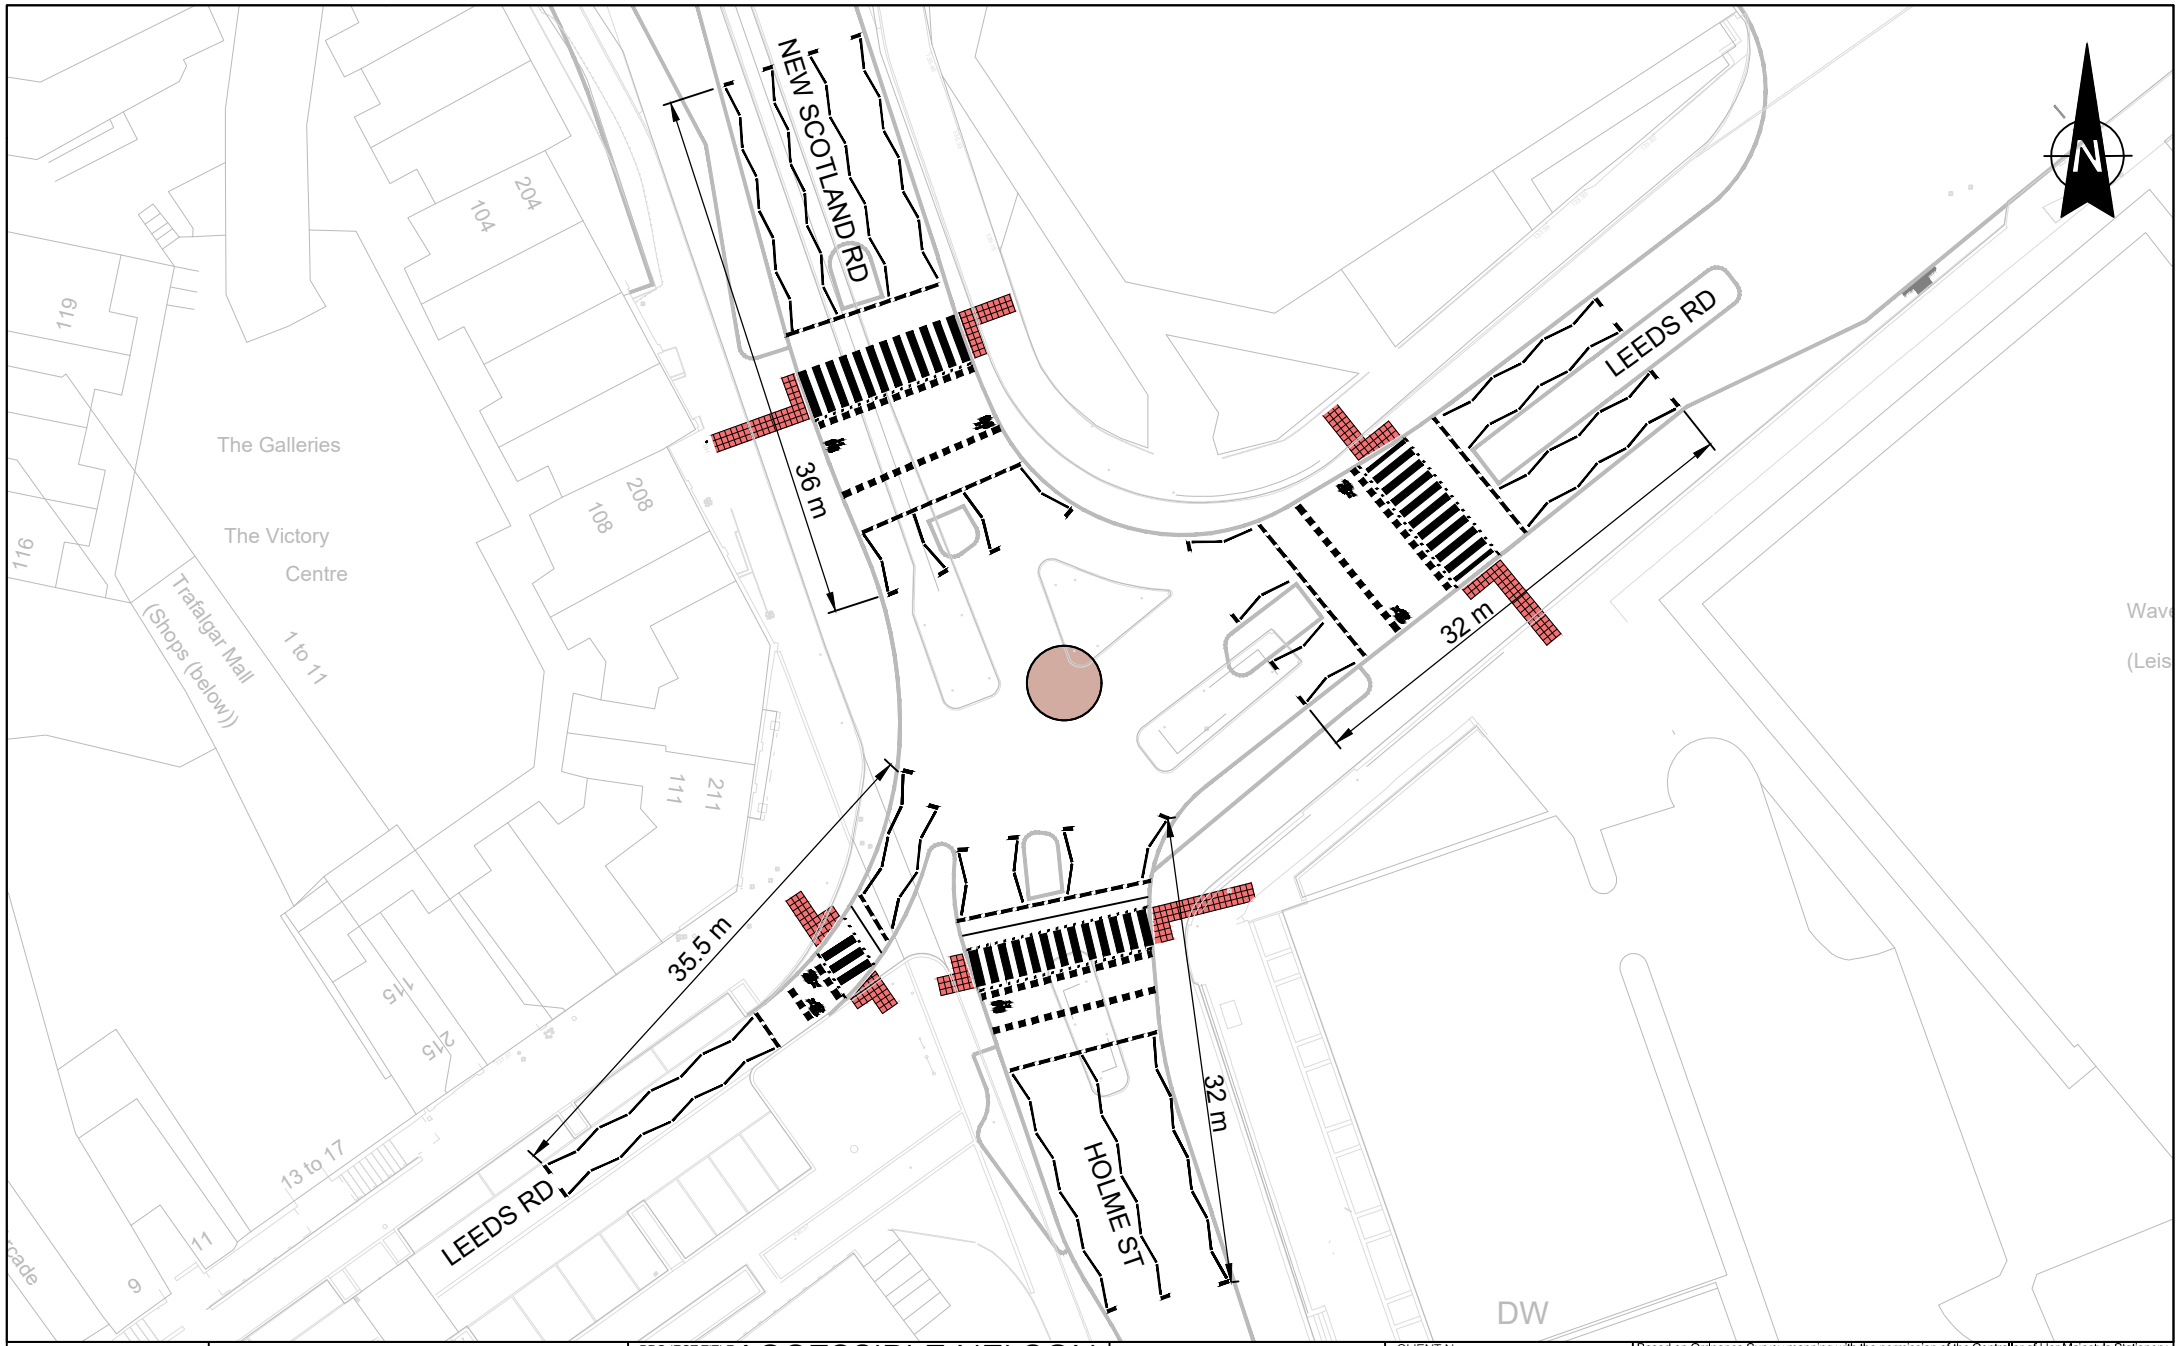

Lancashire County Council

Highways (Design)

0 5 10 20 30 40 50
SCALE BAR (PLOTTED mm)

ISSUE PURPOSE

PROJECT TITLE
ACCESSIBLE NELSON
AREA 4

DRAWING TITLE
TRAFFIC REGULATION ORDERS
PARALLEL ZEBRA CROSSING

DRAWN BY	RK
CHECKED BY	ZU
DATE	JULY 2025
SCALE @ A4	1:500
CLIENT No.	–
SCHEME NO.	14448
DRAWING No.	14448-104-01-TRO
SHEET No.	1
REVISION	-

Based on Ordnance Survey mapping with the permission of the Controller of Her Majesty's Stationery Office. © Crown copyright. Unauthorised reproduction infringes Crown copyright and may lead to prosecution or civil proceedings. Lancashire County Council Licence No. LA100023320

NO.	Date	Amendment Details	Drawn by:	Checked by:

REVISIONS

V:\LHS\LNMED\ED\HIGHWAYS\ACCESSIBLE NELSON\300 DRAWINGS\303 WORKING DRAWINGS\AREAS 1 2 3 4\TRO\14448-104-TRO-PARALLEL ZEBRA CROSSING COPY.DWG