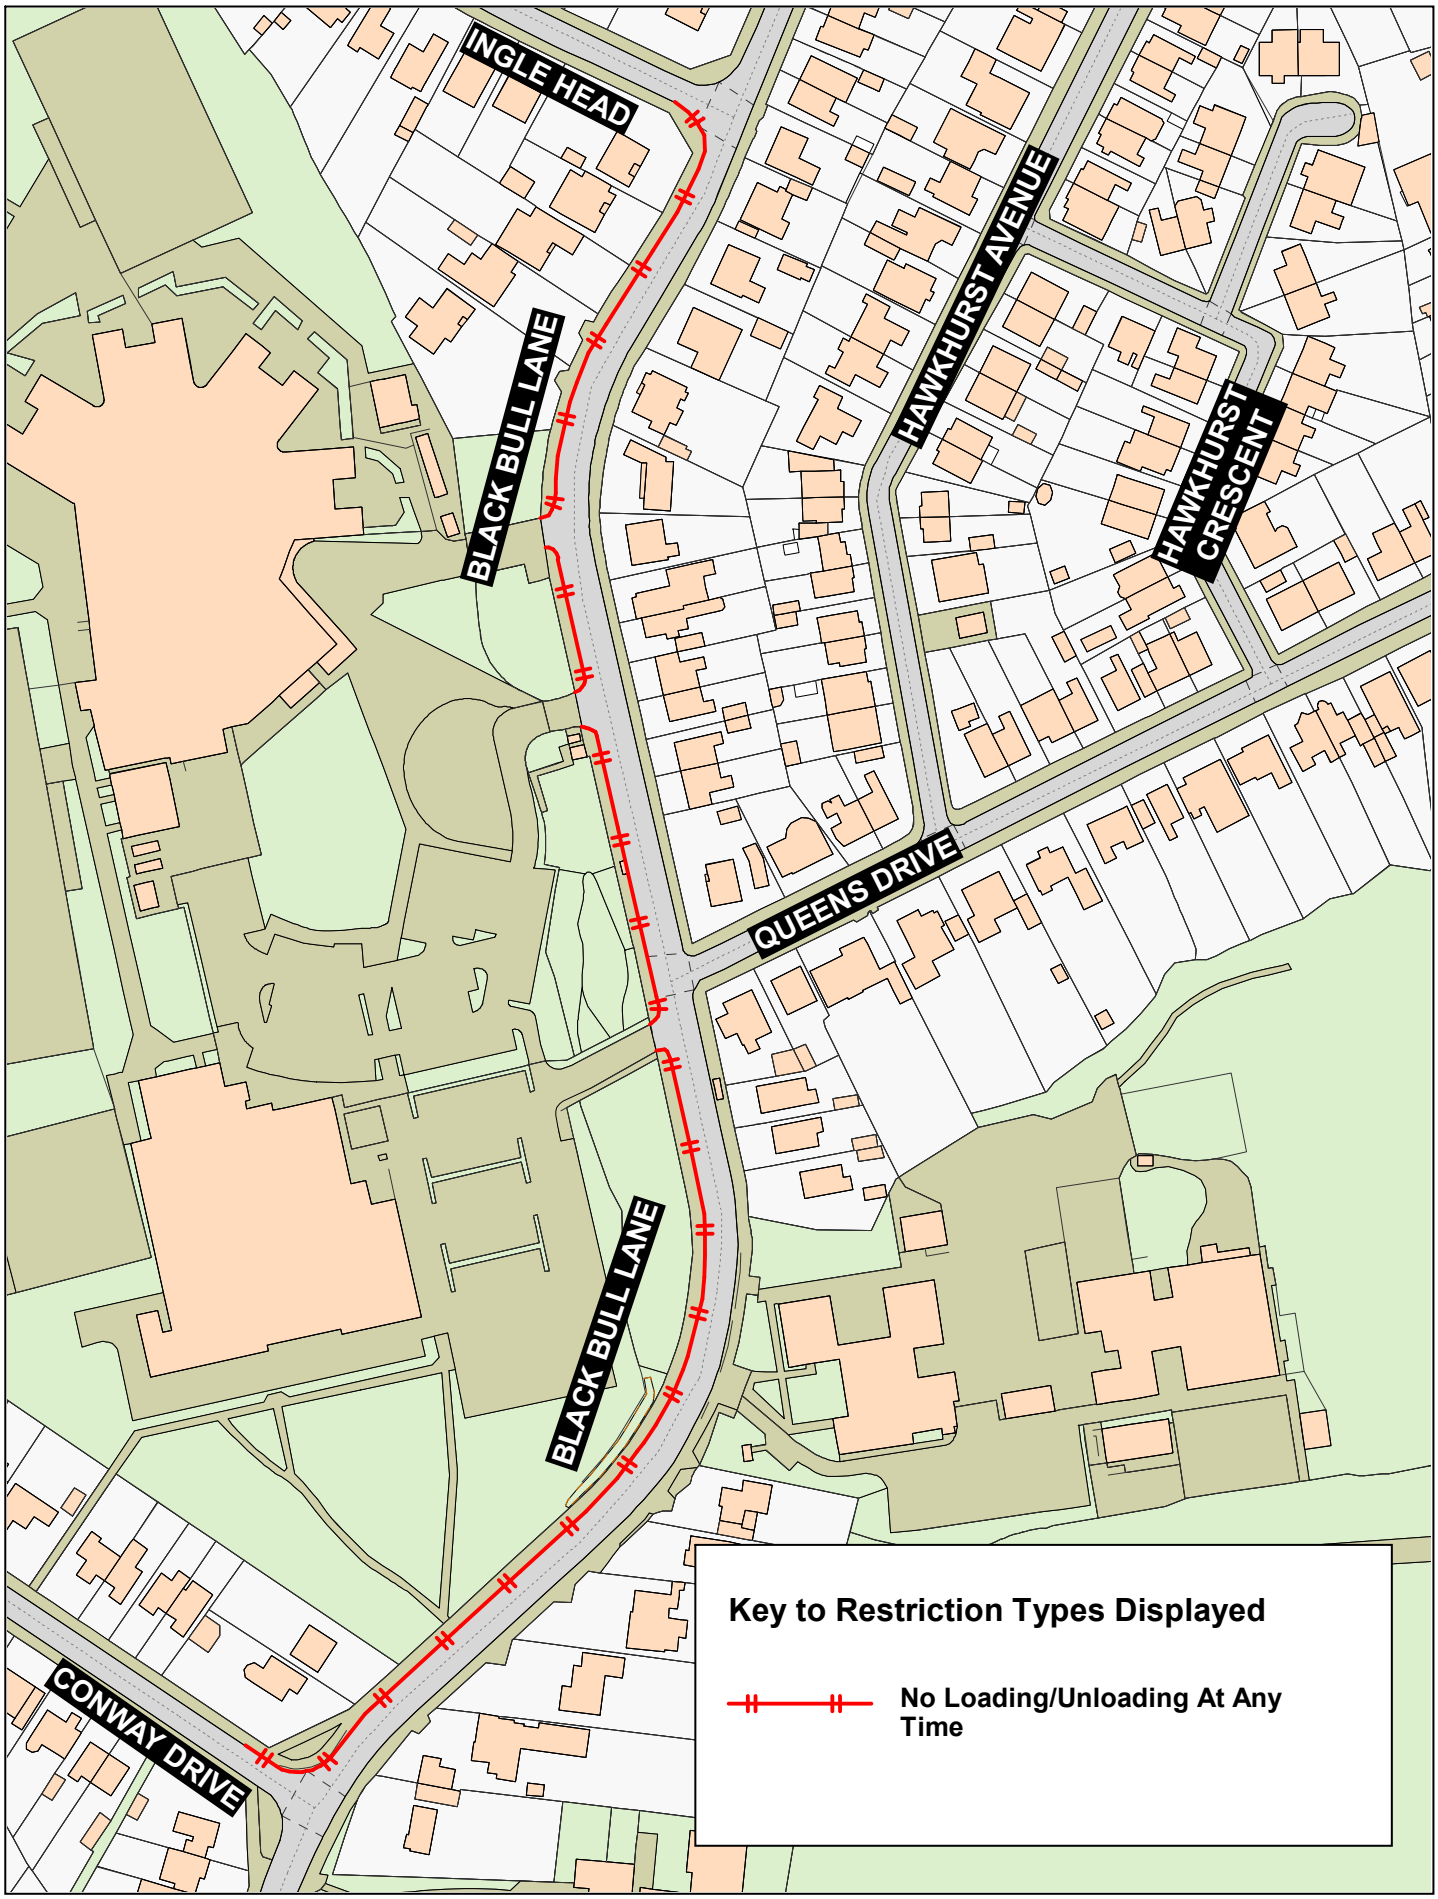

Lancashire County Council

Black Bull Lane, Fulwood, Preston

N W E S

_ Crown copyright and database rights 2023
OS AC0000850590
Lancashire County Council
Licence No. AC0000850590

Matt Townsend
Director of Highways and Transport
P.O. Box 100, County Hall,
PRESTON PR1 0LD

SCALE	1 : 1800
DATE	29/09/2025
DRAWING No.	C25-26(24)RT/NL
DRAWN BY	DG
	Scale with care as distortion may occur

ParkMap Version 7.6