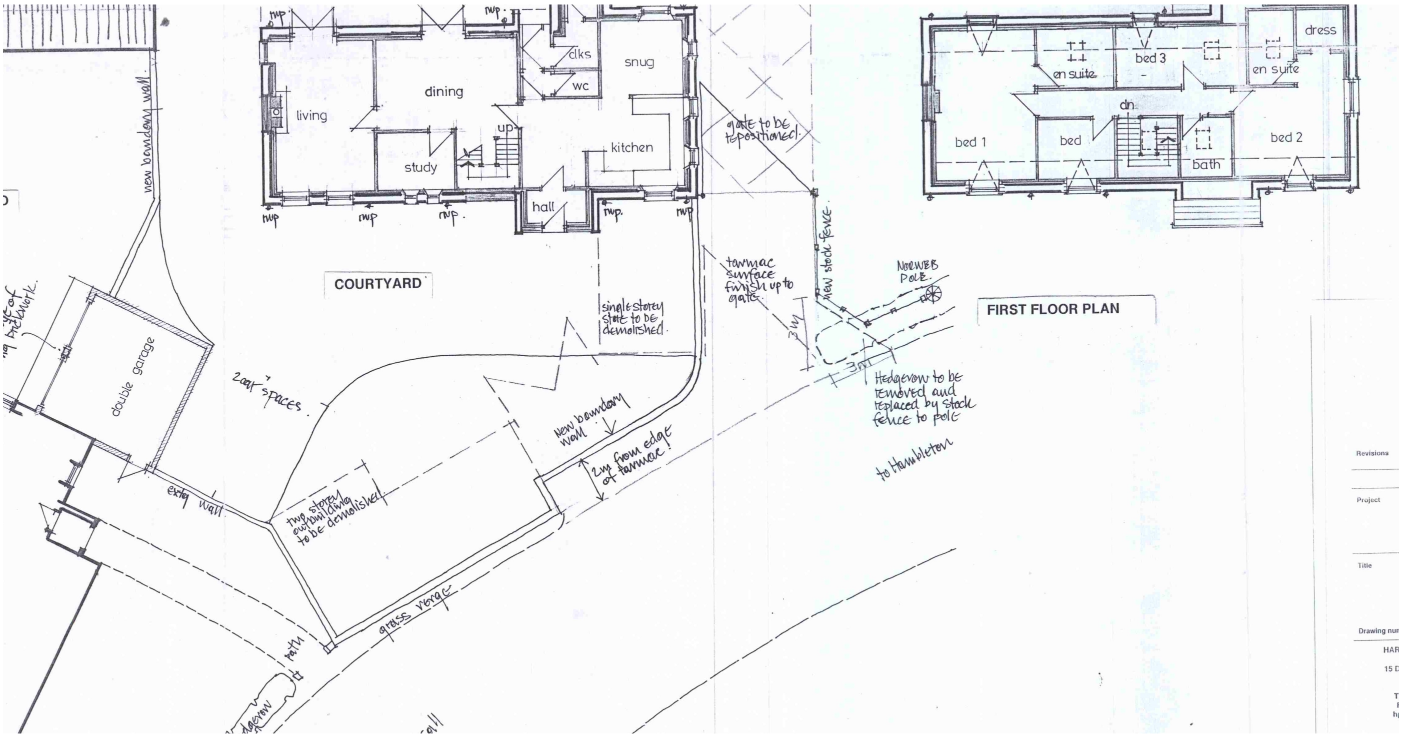

living
dining
study
up
dlks
wc
snug
kitchen
hall
rwp
rwp
rwp
rwp.
rwp.
rwp.
rwp
COURTYARD
new boundary wall
double garage
..ing ..e of brickwork.
2 car spaces.
extg wall
two storey outbuilding to be demolished
single storey store to be demolished.
New boundary wall
2m from edge of tarmac!
grass verge
path
..edgerow
..all
gate to be repositioned.
tarmac surface finish up to gate.
new stock fence
NORWEB POLE.
3m
3m
Hedgerow to be removed and replaced by stock fence to pole
to Hambleton
FIRST FLOOR PLAN
bed 1
bed
en suite
bed 3
dn.
bath
en suite
dress
bed 2
Revisions
Project
Title
Drawing num
HAR
15 D
T
F
h