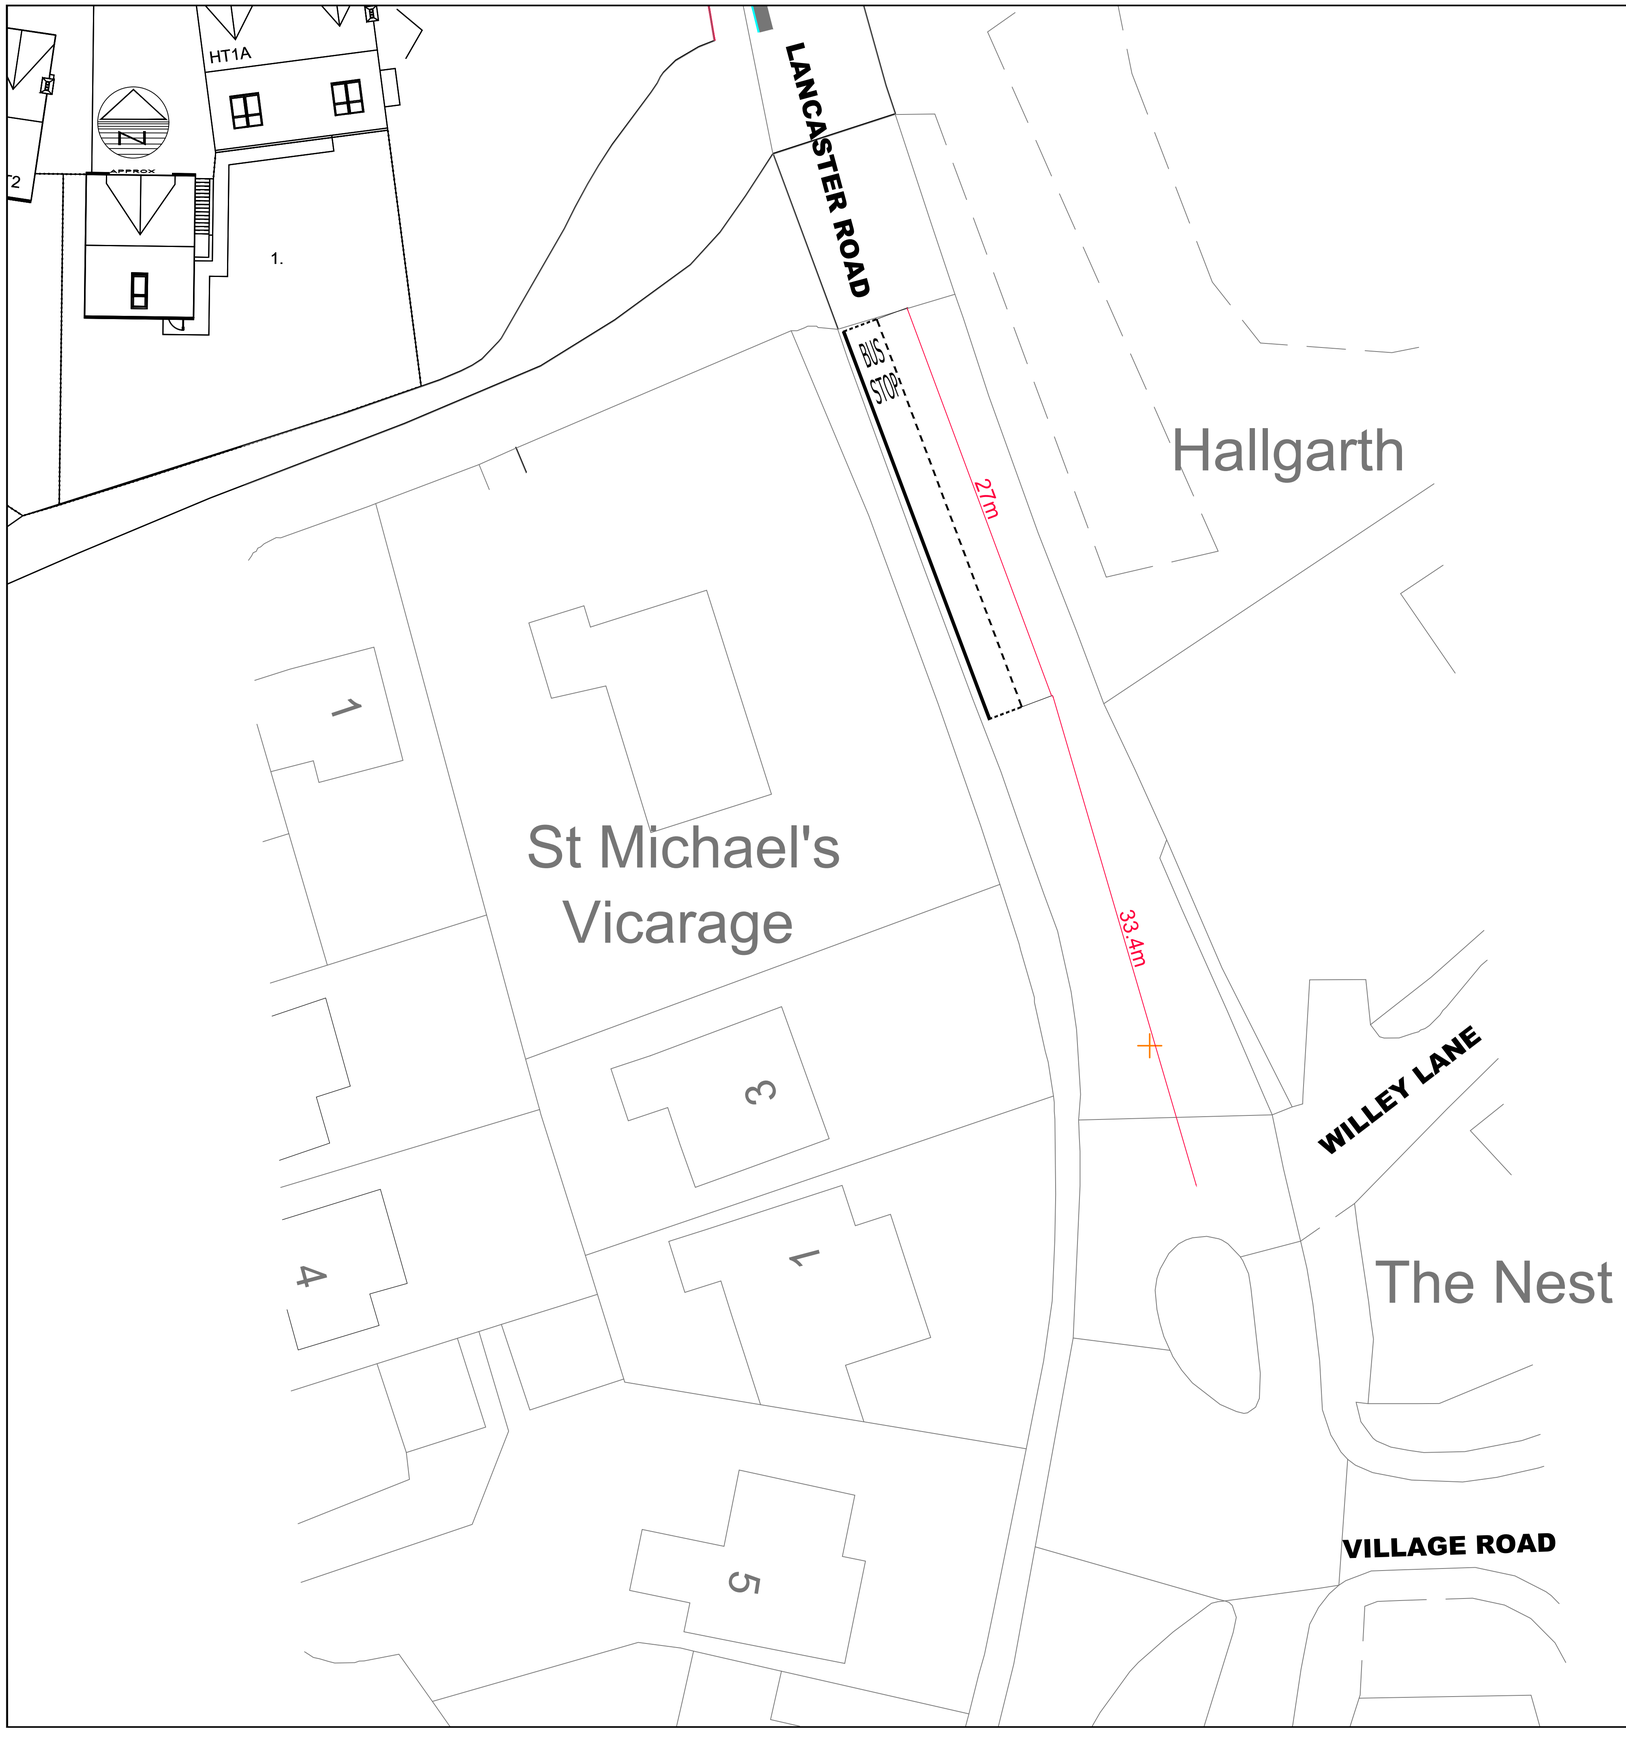


This drawing is copyright of DART Engineers Ltd and must not be copied or reproduced in any way without written consent.
DO NOT SCALE OFF THIS DRAWING

Status

No.	Revision	Date	Drwn

DART ENGINEERS LTD
CIVIL AND STRUCTURAL ENGINEERING

CONTACT
e: andy@dart-engineers.com
e: robt@dart-engineers.com
m: 07725281902
w: www.dart-engineers.com

CLIENT
MARK WHELAN

PROJECT
RECTORY GARDENS, COCKERHAM

DRAWING TITLE
BUS STOP CLEARWAY

Drawn	Chkd	Date	Scale
AD	RT	July 2025	1:200

Sheet Size	Drawing No.	Revision
A1	23242-DR-C-0806	P1