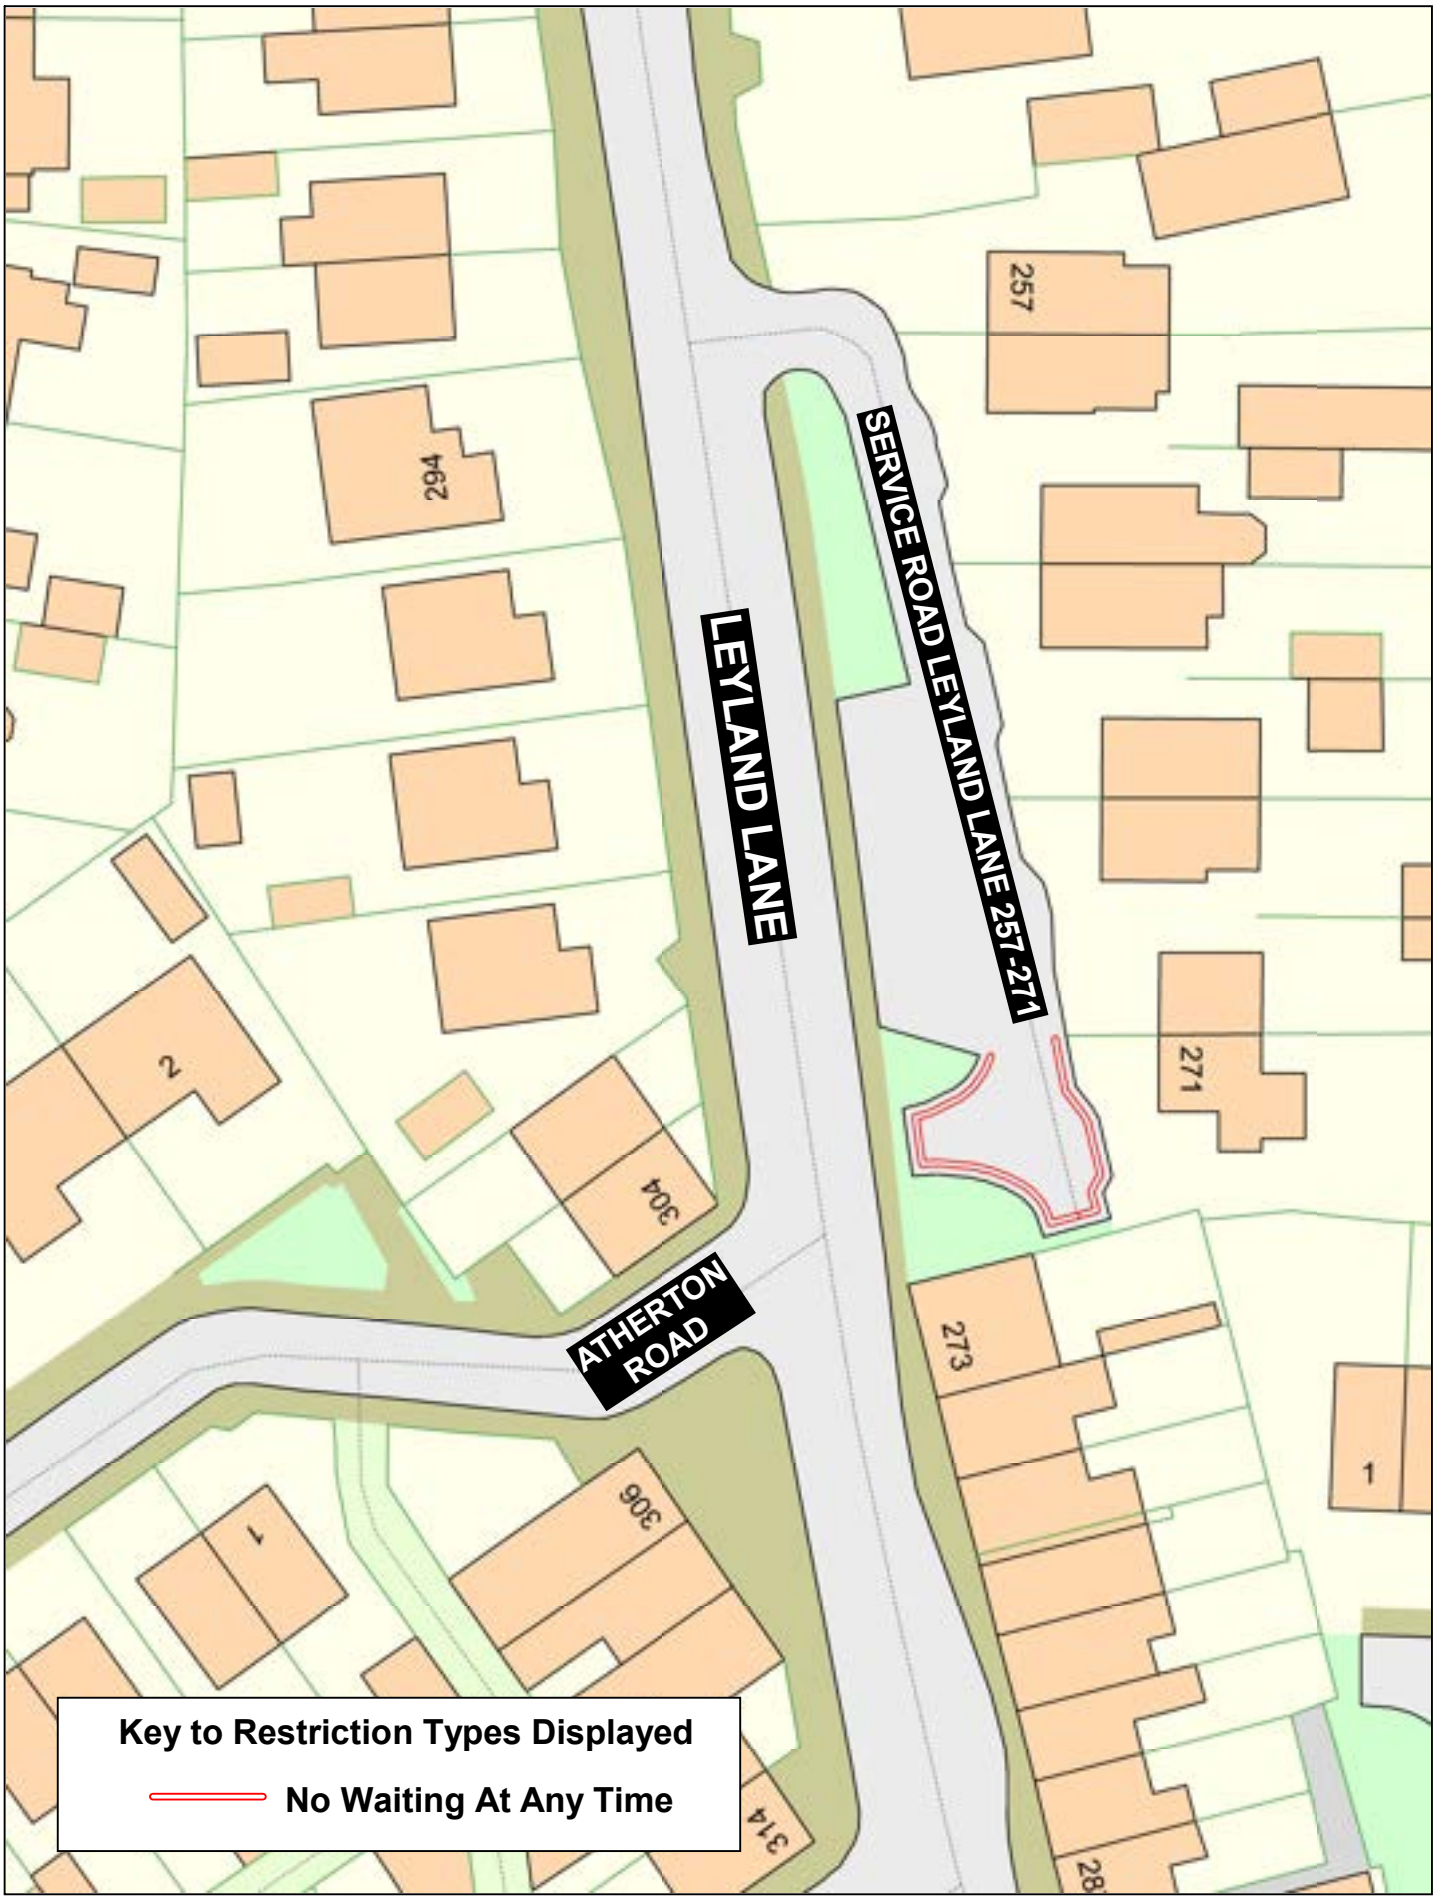


Lancashire County Council

Service Road
Leyland Lane
257-271, Leyland

N
W E
S


_ Crown copyright and database rights 2023
OS AC0000850590
Lancashire County Council
Licence No. AC0000850590

Highways and Transport

P.O. Box 100, County Hall,
PRESTON PR1 0LD

SCALE	1 : 500
DATE	22/09/2026
DRAWING No.	P26-27(02)PR&SR-KP3
DRAWN BY	CD
	Scale with care as distortion may occur

ParkMap Version 7.6

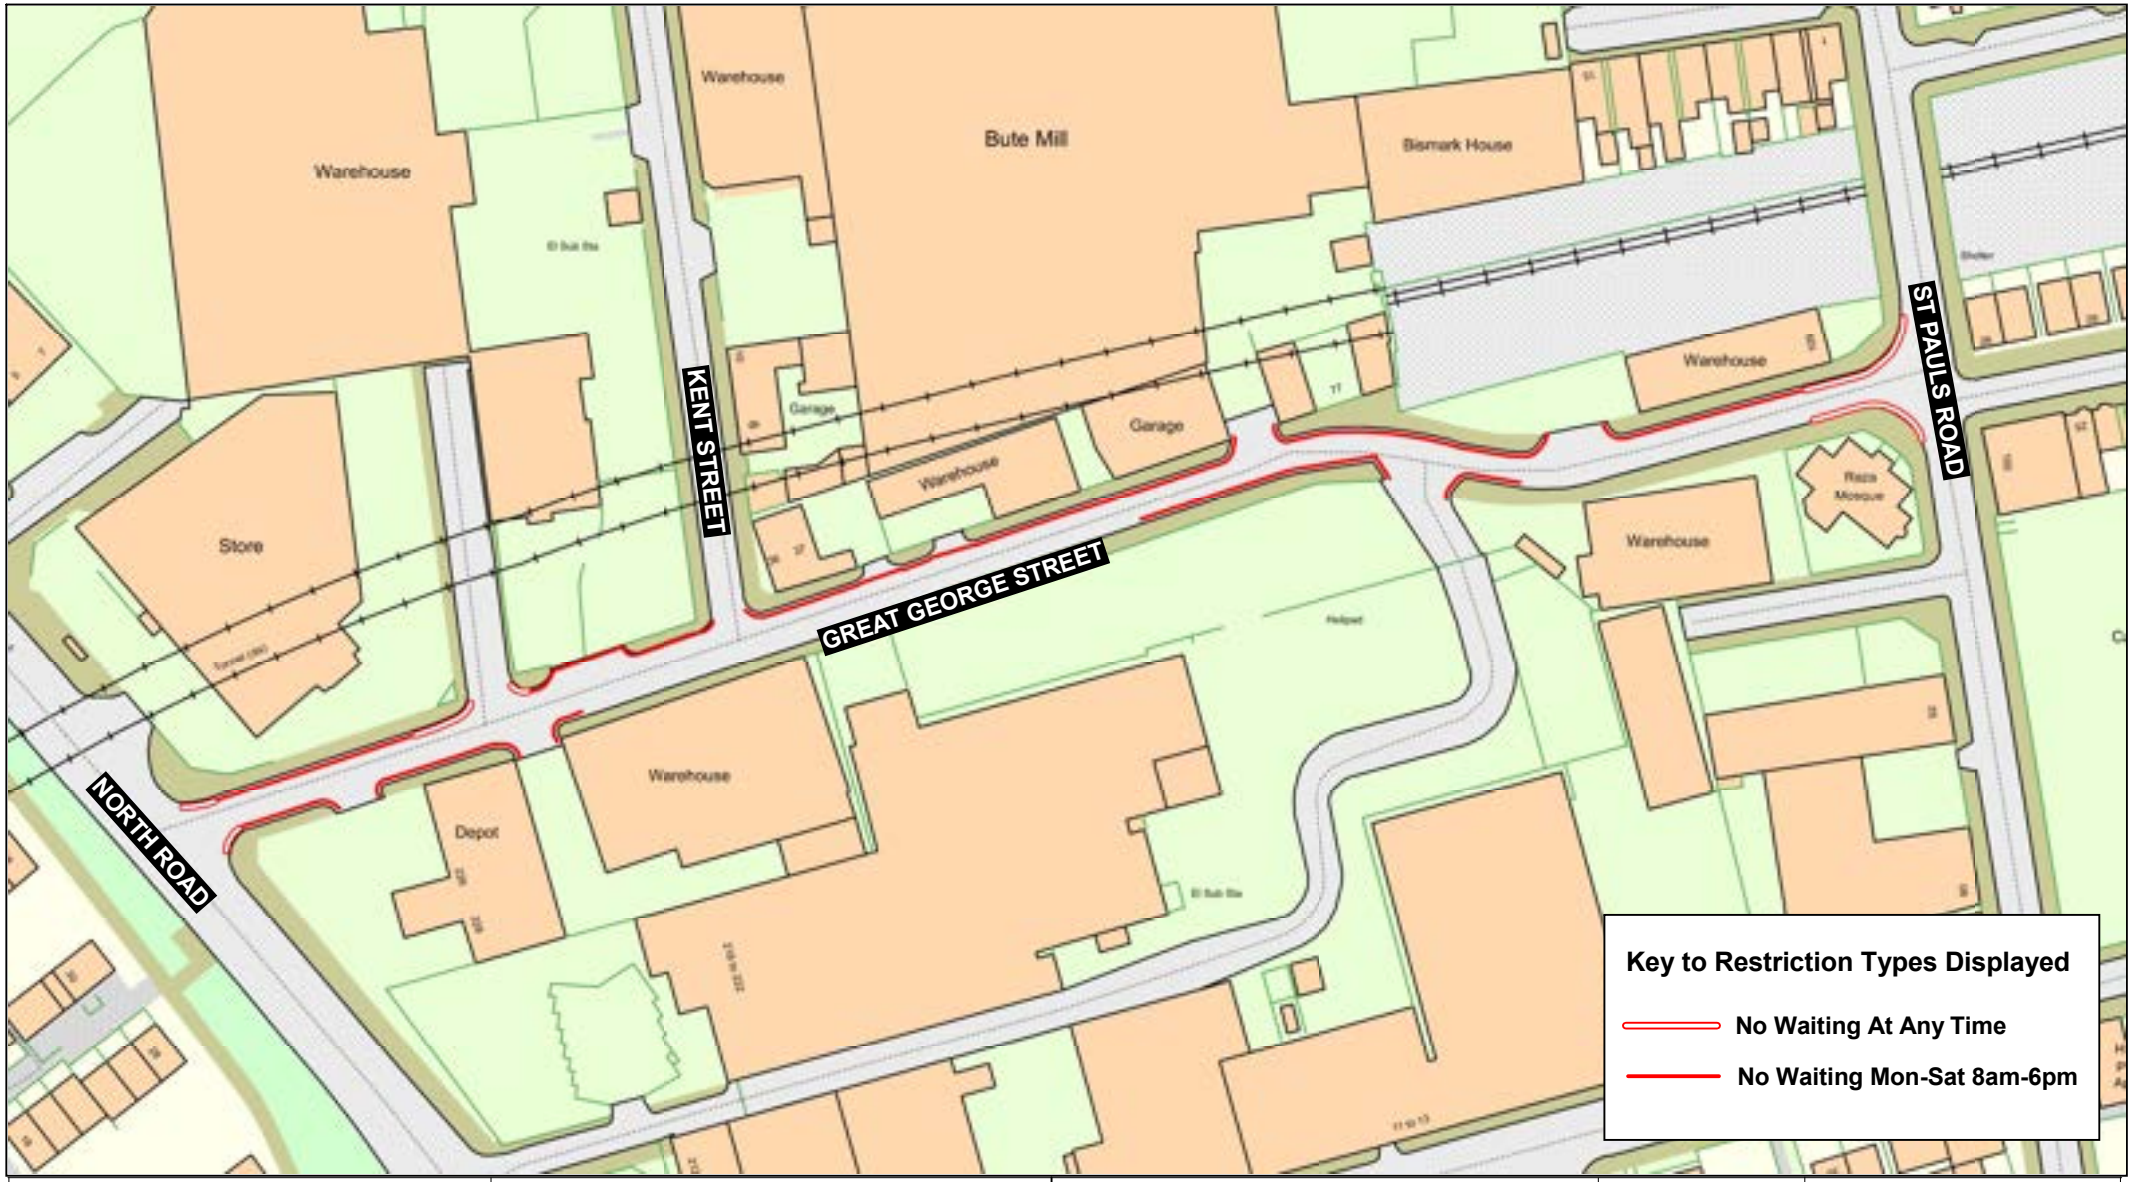

Lancashire County Council

Great George Street, Preston

_ Crown copyright and database rights 2023
OS AC0000850590
Lancashire County Council
Licence No. AC0000850590

N
W E
S

Highways and Transport

P.O. Box 100, County Hall,
PRESTON PR1 0LD

SCALE	1 : 1250
DATE	22/09/2026
DRAWING No.	P26-27(02)PR&SR-MC1
DRAWN BY	CD
	Scale with care as distortion may occur

ParkMap Version 7.6



Lancashire County Council

South Meadow Lane, Preston


_ Crown copyright and database rights 2023
OS AC0000850590
Lancashire County Council
Licence No. AC0000850590

Highways and Transport

P.O. Box 100, County Hall,
PRESTON PR1 0LD

SCALE	1 : 1150
DATE	22/09/2026
DRAWING No.	P26-27(02)PR&SR-MC2
DRAWN BY	CD
	Scale with care as distortion may occur

ParkMap Version 7.6

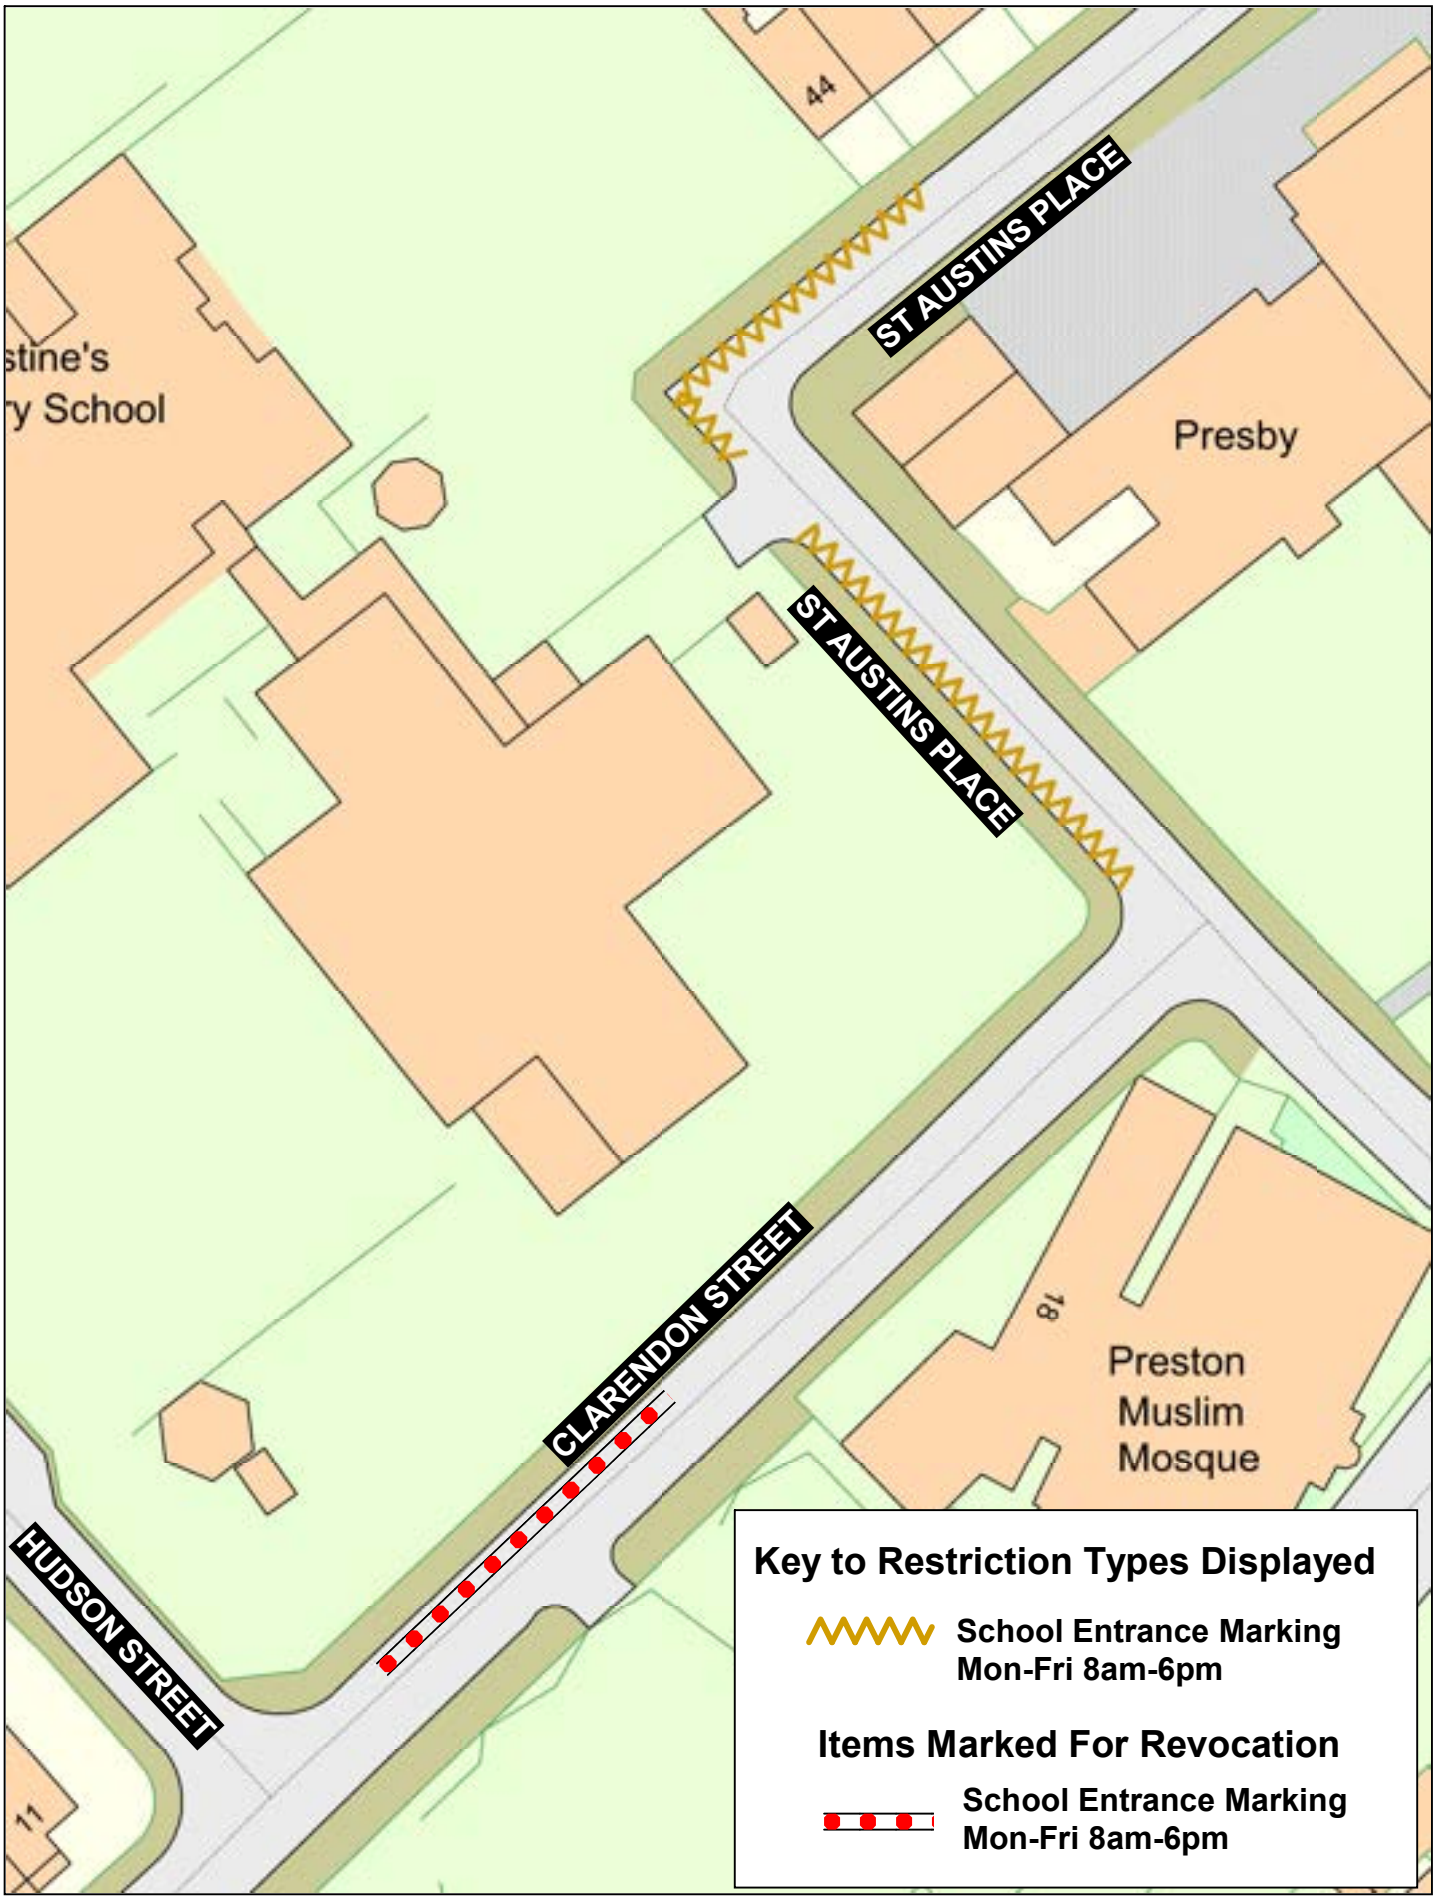

Lancashire County Council

St Austins Place and Clarendon Street, Preston

N W E S

_ Crown copyright and database rights 2023
OS AC0000850590
Lancashire County Council
Licence No. AC0000850590

Highways and Transport

P.O. Box 100, County Hall,
PRESTON PR1 0LD

SCALE	1 : 500
DATE	02/10/2026
DRAWING No.	P26-27(02)PR&SR-MC4
DRAWN BY	CD
	Scale with care as distortion may occur

ParkMap Version 7.6