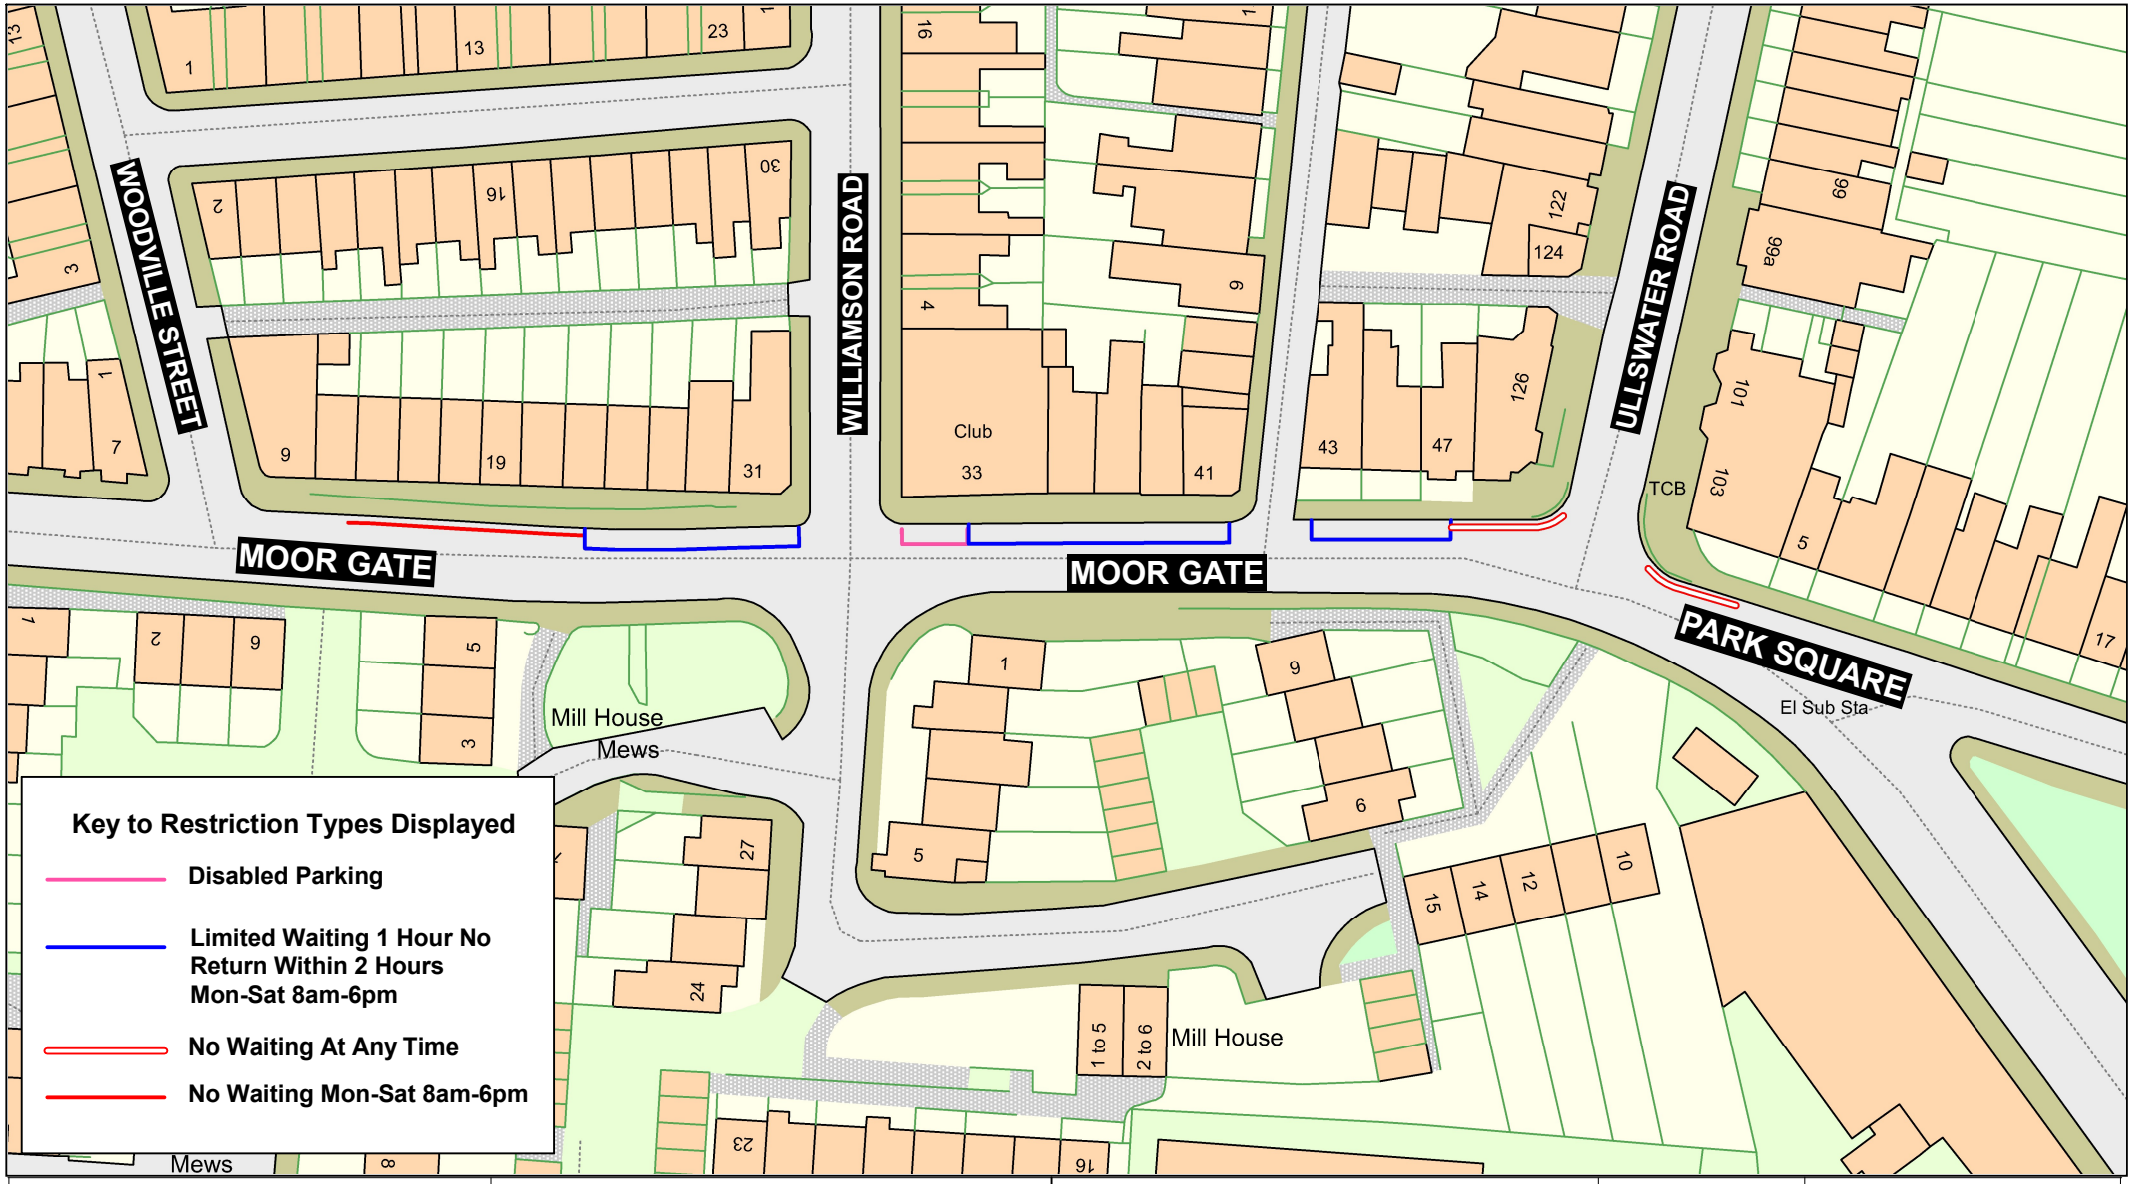


Moor Gate and Park Square, Lancaster

_ Crown copyright and database rights 2023
OS AC0000850590
Lancashire County Council
Licence No. AC0000850590

Highways and Transport

P.O. Box 100, County Hall,
PRESTON PR1 0LD

SCALE	1 : 750
DATE	24/09/2026
DRAWING No.	P26-27(02)LA-DW1
DRAWN BY	CD
	Scale with care as distortion may occur

ParkMap Version 7.6