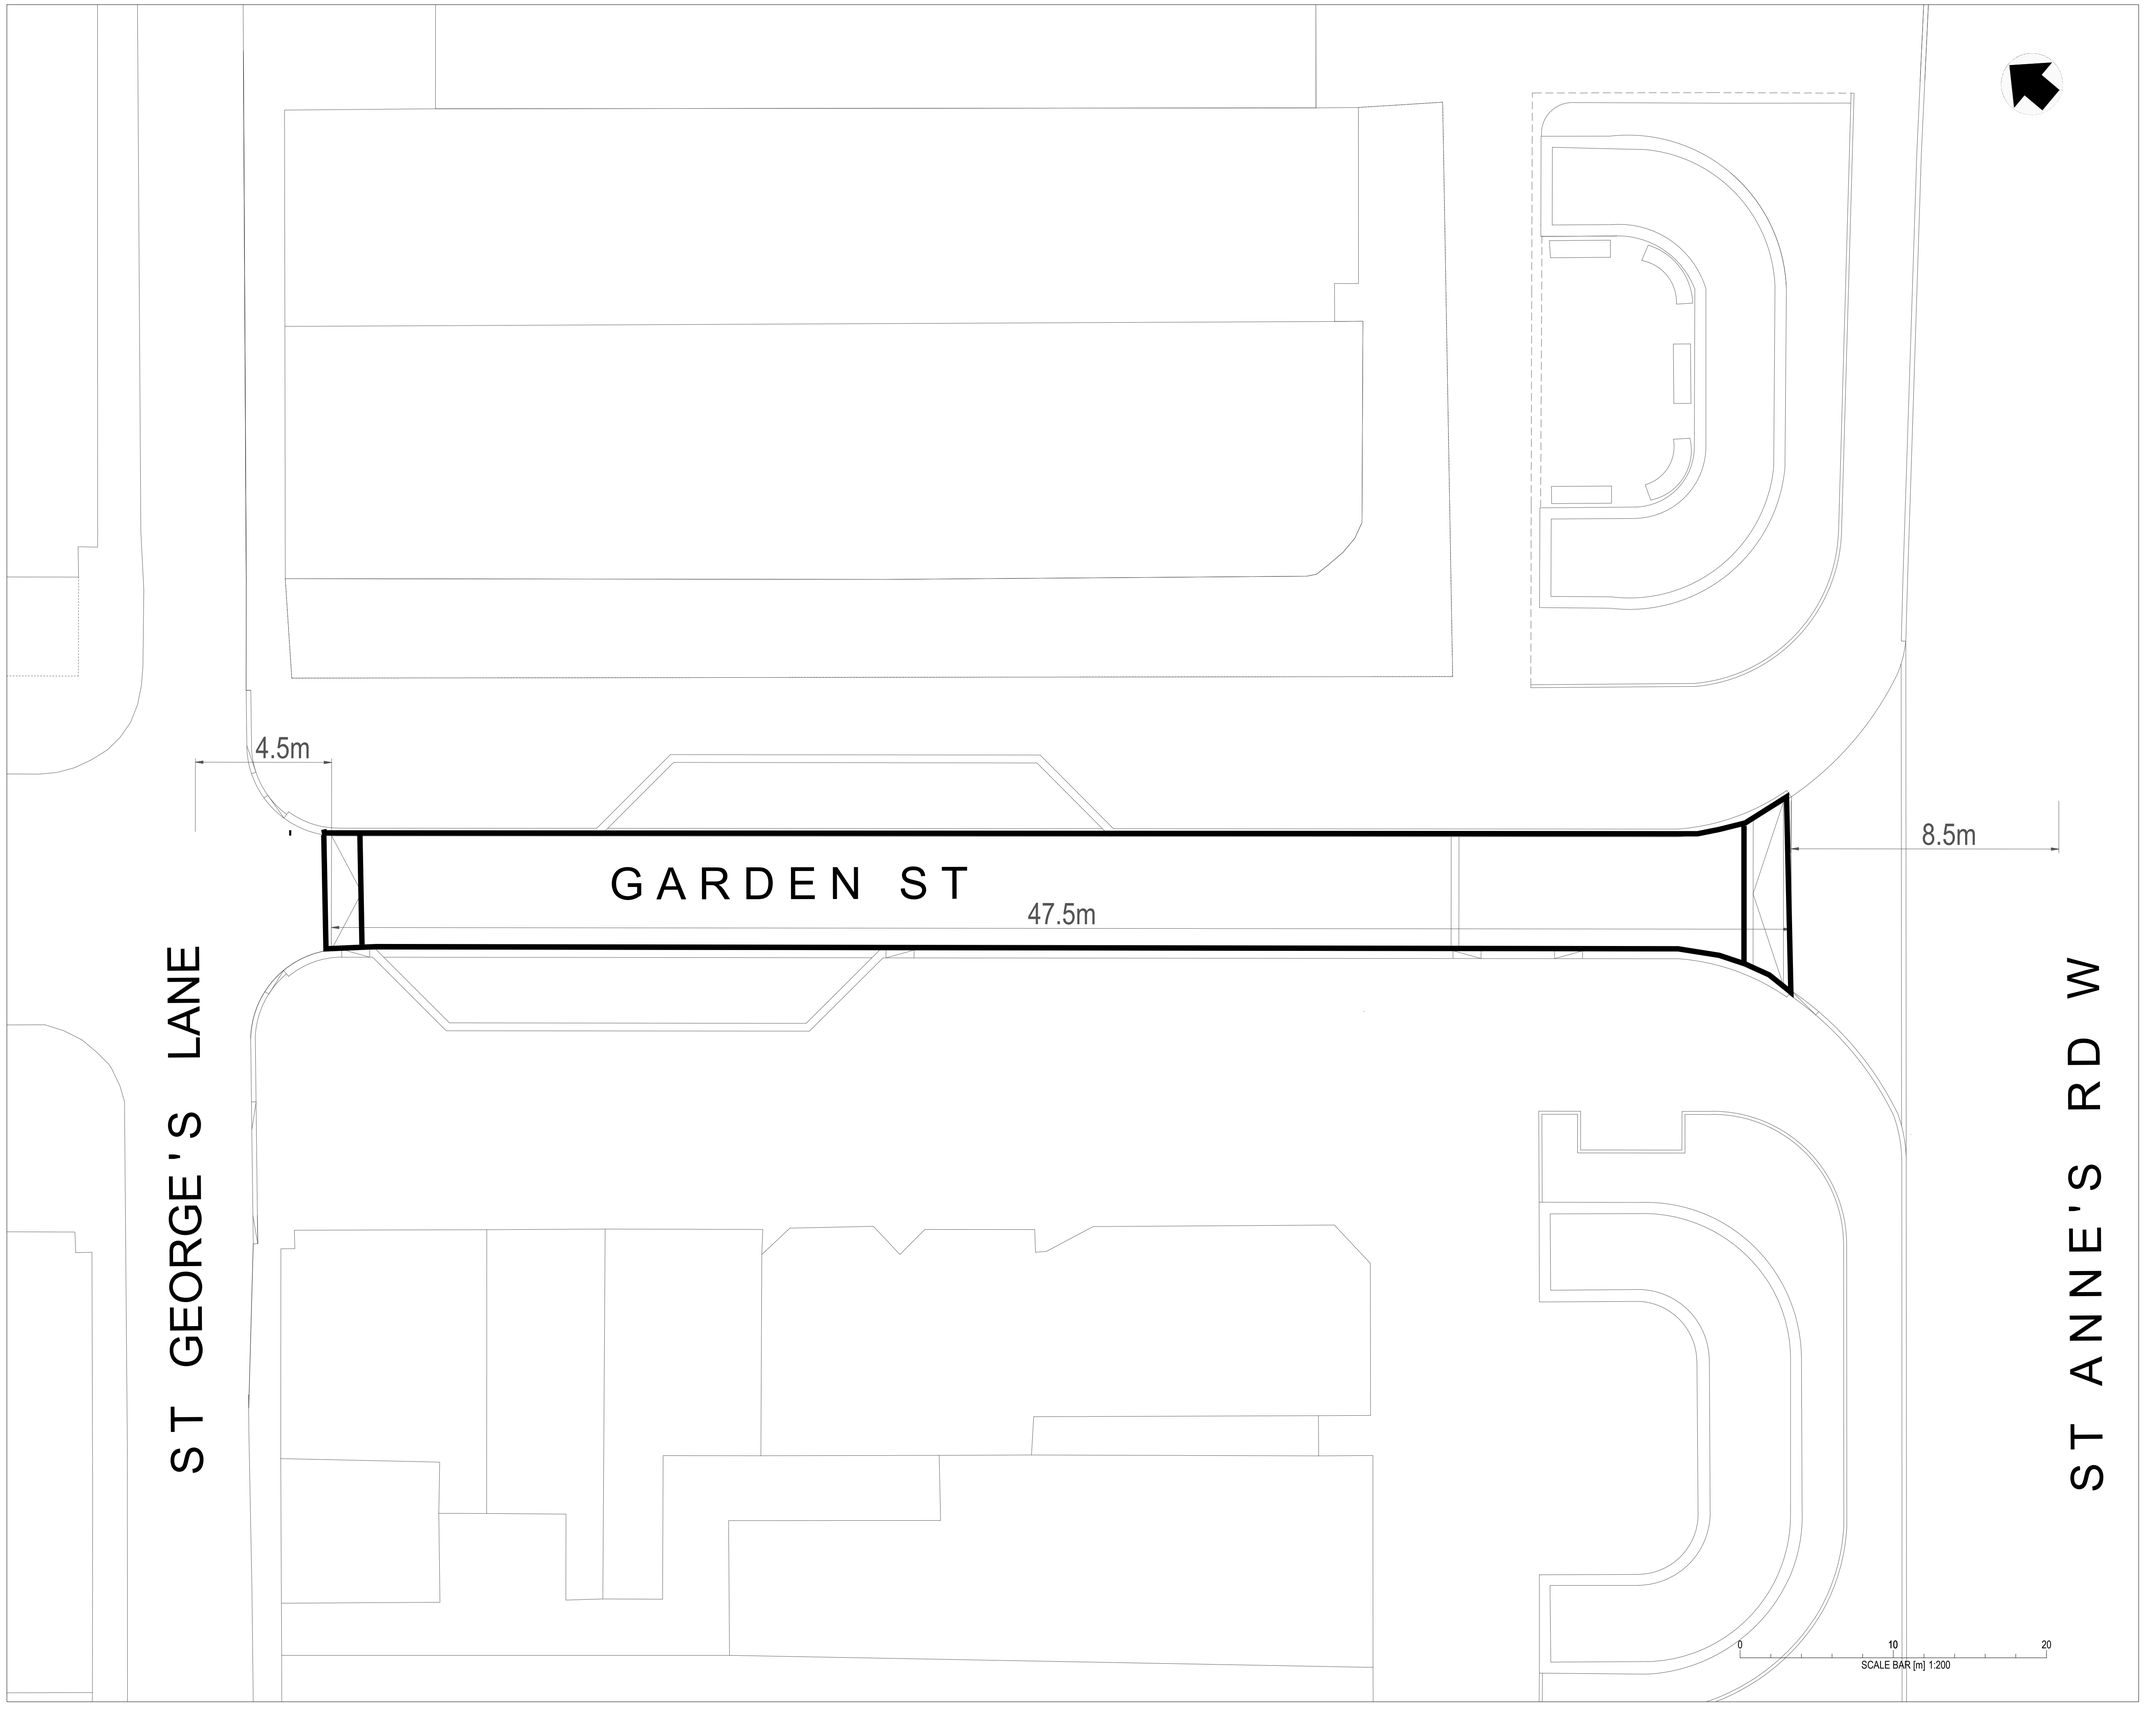


BUILDING DESIGN PARTNERSHIP SHALL HAVE NO RESPONSIBILITY FOR ANY USE MADE OF THIS DOCUMENT OTHER THAN FOR THAT WHICH IT WAS PREPARED AND ISSUED.

ALL DIMENSIONS SHOULD BE CHECKED ON SITE.

DO NOT SCALE FROM THIS DRAWING.

ANY DRAWING ERRORS OR DIVERGENCES SHOULD BE BROUGHT TO THE ATTENTION OF BUILDING DESIGN PARTNERSHIP AT THE ADDRESS SHOWN BELOW.


DRAWINGS SHALL BE READ IN CONJUNCTION WITH THE FOLLOWING BEFORE WORK COMMENCES:
- THE CDM DESIGN ISSUES REGISTER
- THE BDP RISK SERIES OF DRAWINGS
- THE PROJECT CDM RISK REGISTER

NOTES

1. ALL DIMENSIONS ARE IN METRES UNLESS OTHERWISE STATED.
2. WHERE THERE APPEARS TO BE A CONFLICT BETWEEN DIMENSIONS OR WHERE DIMENSIONS CANNOT BE DETERMINED FROM THE DRAWINGS, CONSULT THE ENGINEER BEFORE PROCEEDING WITH THE WORK.
3. TRAFFIC MANAGEMENT SHALL BE IMPLEMENTED IN ACCORDANCE WITH LOCAL AUTHORITY REGULATIONS.

REV	DESCRIPTION	DRW'N	CHK'D	DATE
P02	LLC COMMENTS	TM	JB	10/08/26
P01	FIRST ISSUE	TM	JB	27/07/26

KEY PLAN

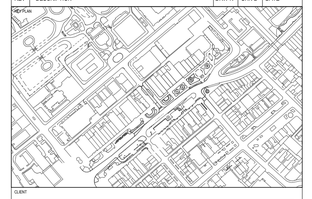

CLIENT

Fylde Council

11 Ducie Street
PO BOX 85
Piccadilly Basin
Manchester
M60 3JA
United Kingdom

T +44 [0]161 828 2200
www.bdp.com

PROJECT TITLE
ST ANNES GARDEN STREET

BDP JOB NUMBER
P3004727

DRAWING TITLE
TRAFFIC REGULATION ORDER
NEW RAISED TABLE

SCALE @ A1
1:200

DATE
27/07/26

DRAWING No.
SAGS-BDP-XX-XX-DR-C-900098

REVISION
P02

P:_MRP\3004727\WIP\CE\BIM\DRAWITRO\SAGS-BDP-XX-XX-DR-C-900098-P02_TRO NEW RAISED TABLE.DWG