

Lancashire County Council

Burnley Road and Granville Street, Briercliffe

N W E S


_ Crown copyright and database rights 2023
OS AC0000850590
Lancashire County Council
Licence No. AC0000850590

Highways and Transport

P.O. Box 100, County Hall,
PRESTON PR1 0LD

SCALE	1 : 500
DATE	28/10/2026
DRAWING No.	P26-27(02)BU-UA1
DRAWN BY	CD
	Scale with care as distortion may occur

ParkMap Version 7.6

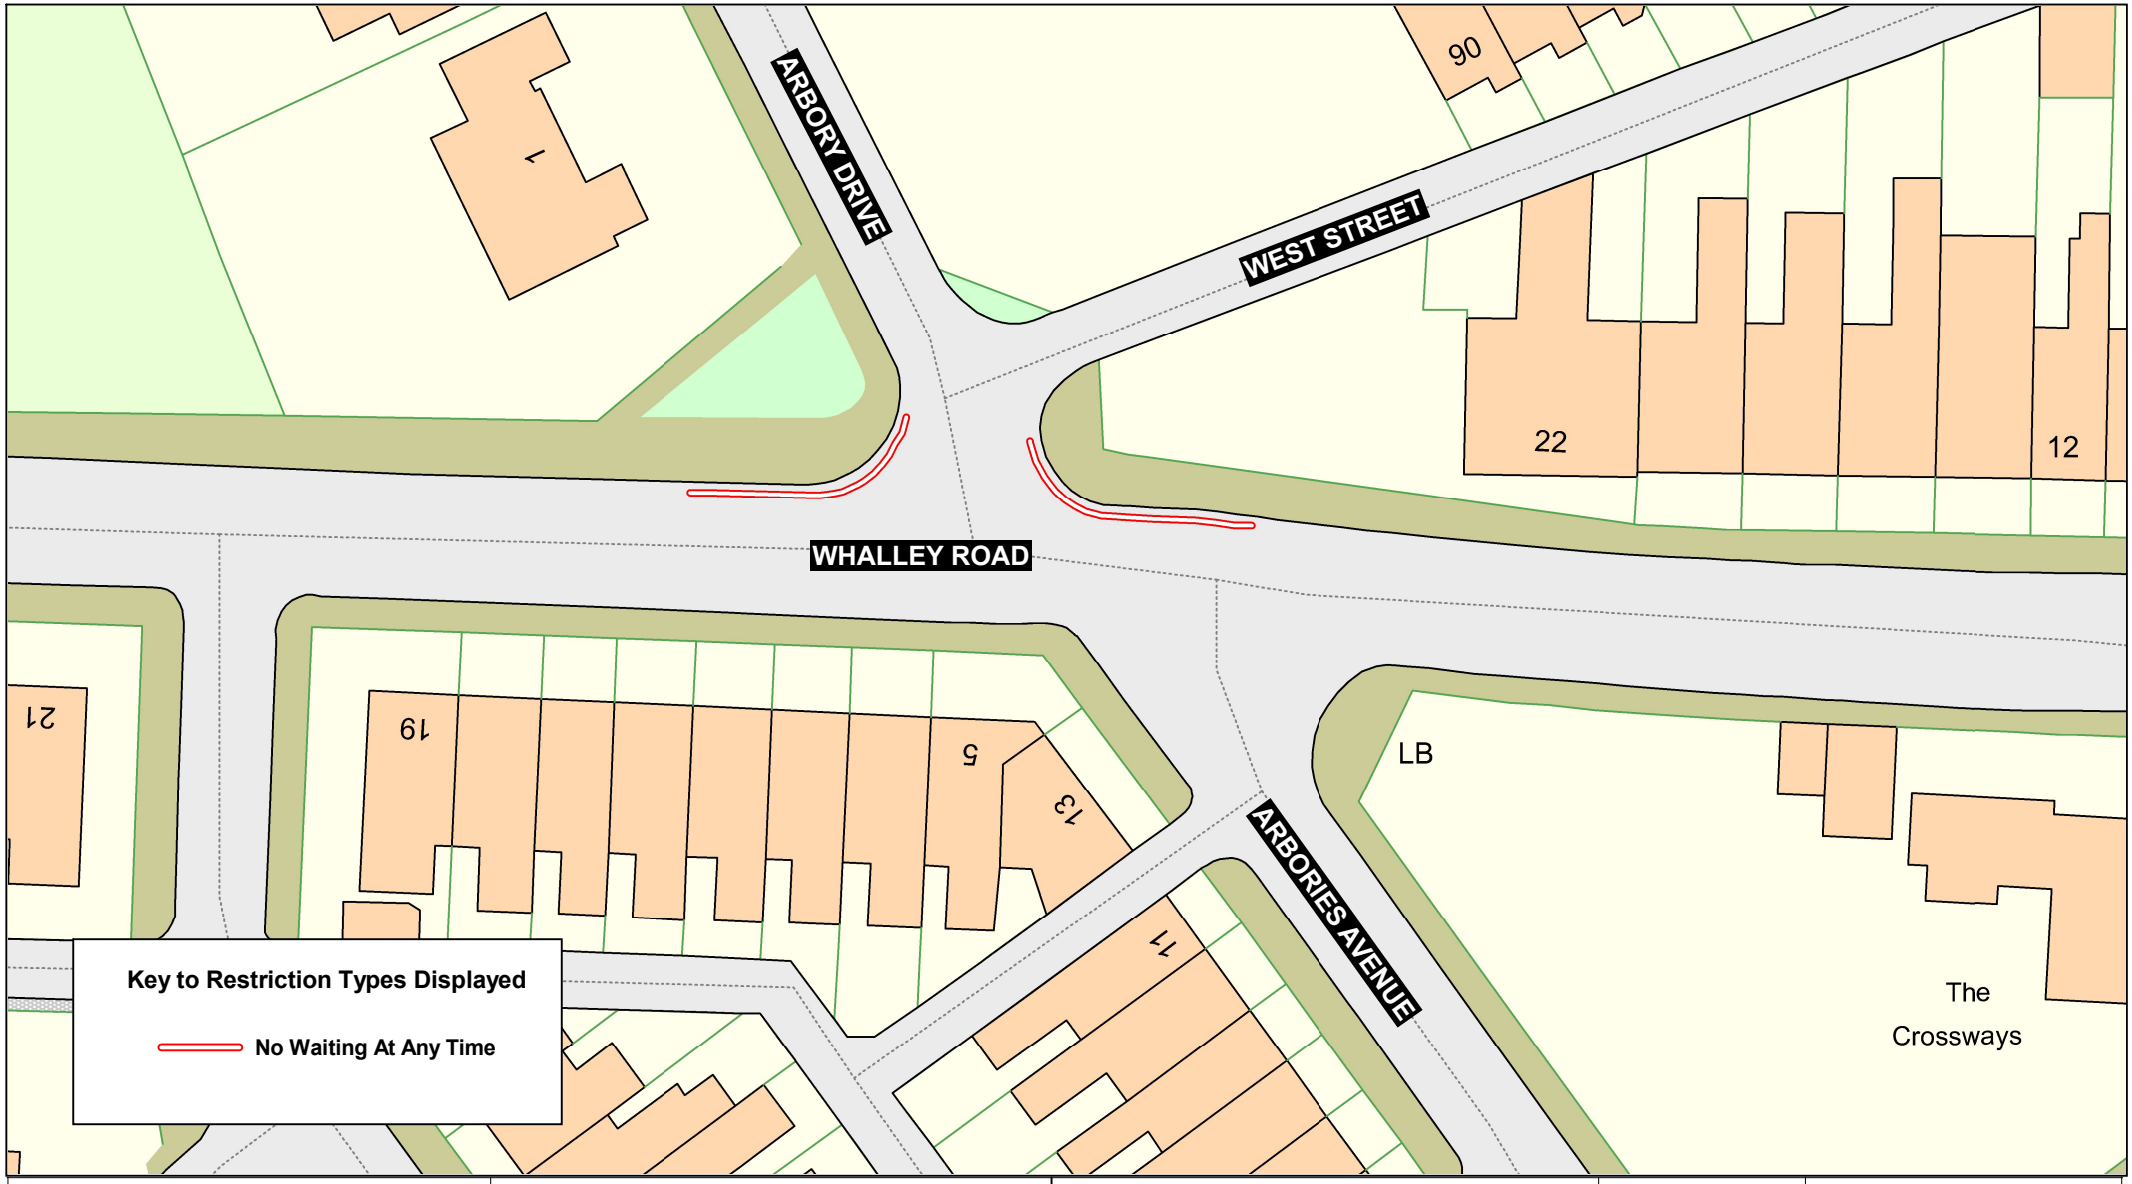

Lancashire County Council

Whalley Road, Padiham

N
W E
S

_ Crown copyright and database rights 2023
OS AC0000850590
Lancashire County Council
Licence No. AC0000850590

Highways and Transport

P.O. Box 100, County Hall,
PRESTON PR1 0LD

SCALE	1 : 500
DATE	23/09/2026
DRAWING No.	P26-27(02)BU-UA2
DRAWN BY	CD
	Scale with care as distortion may occur

ParkMap Version 7.6