



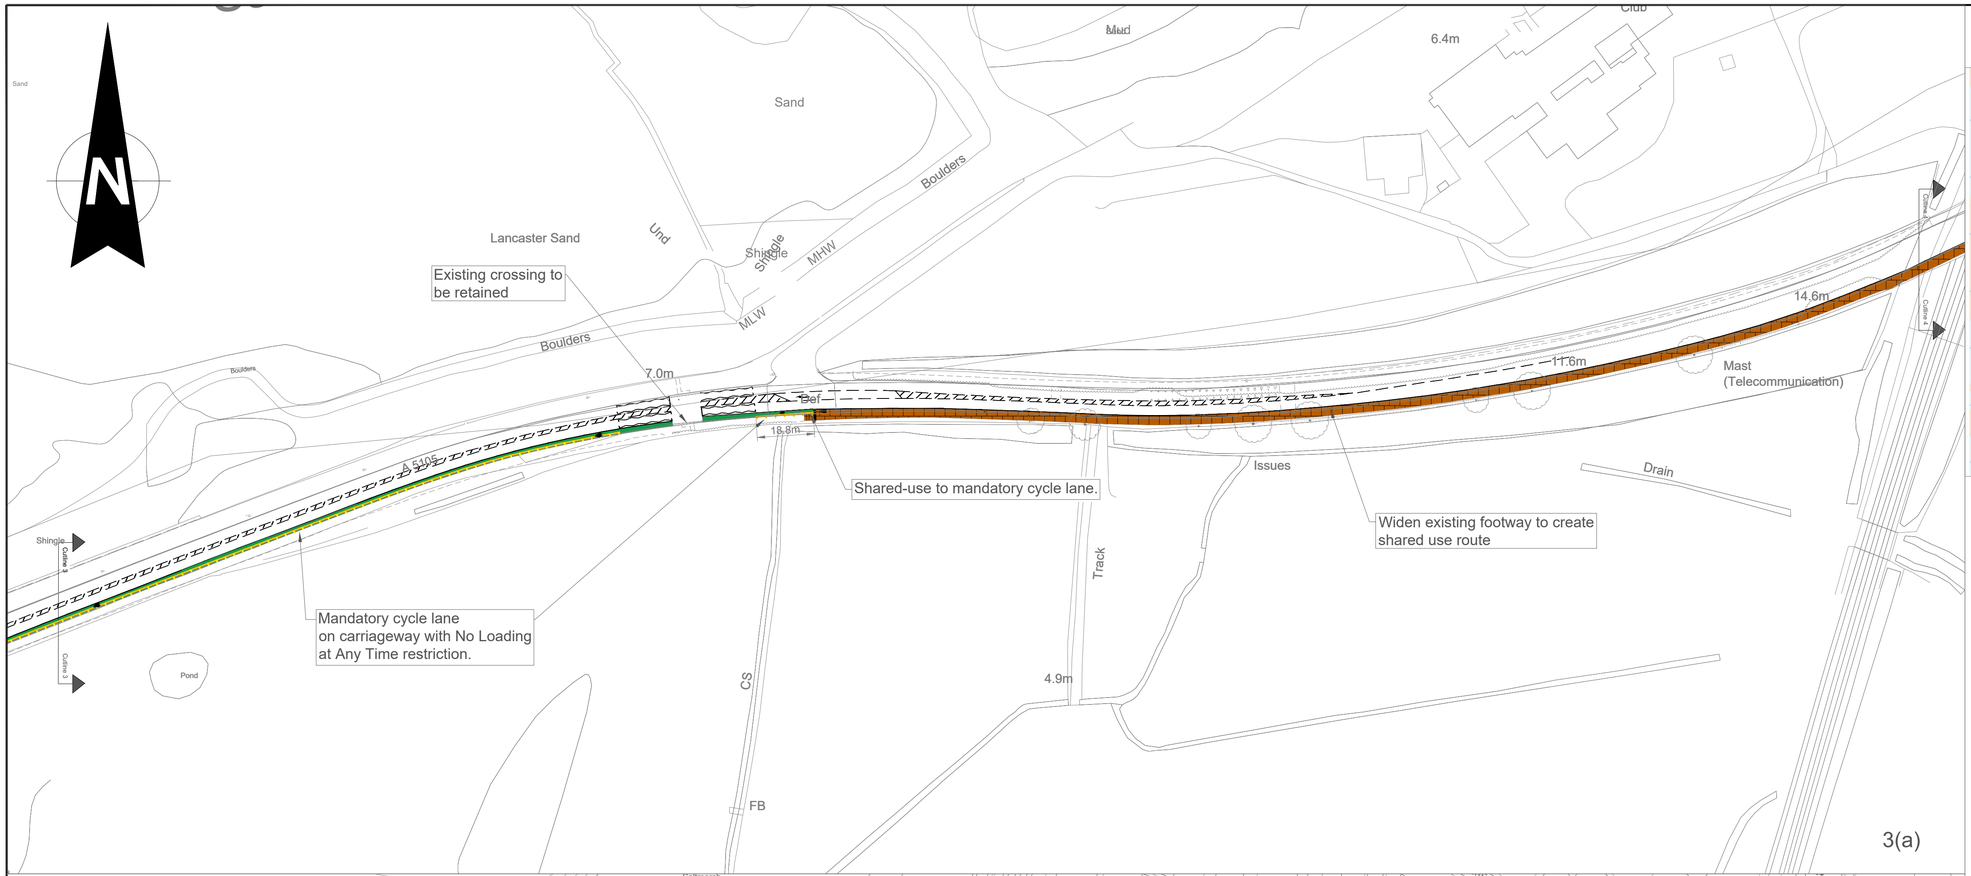

LOCATION PLAN

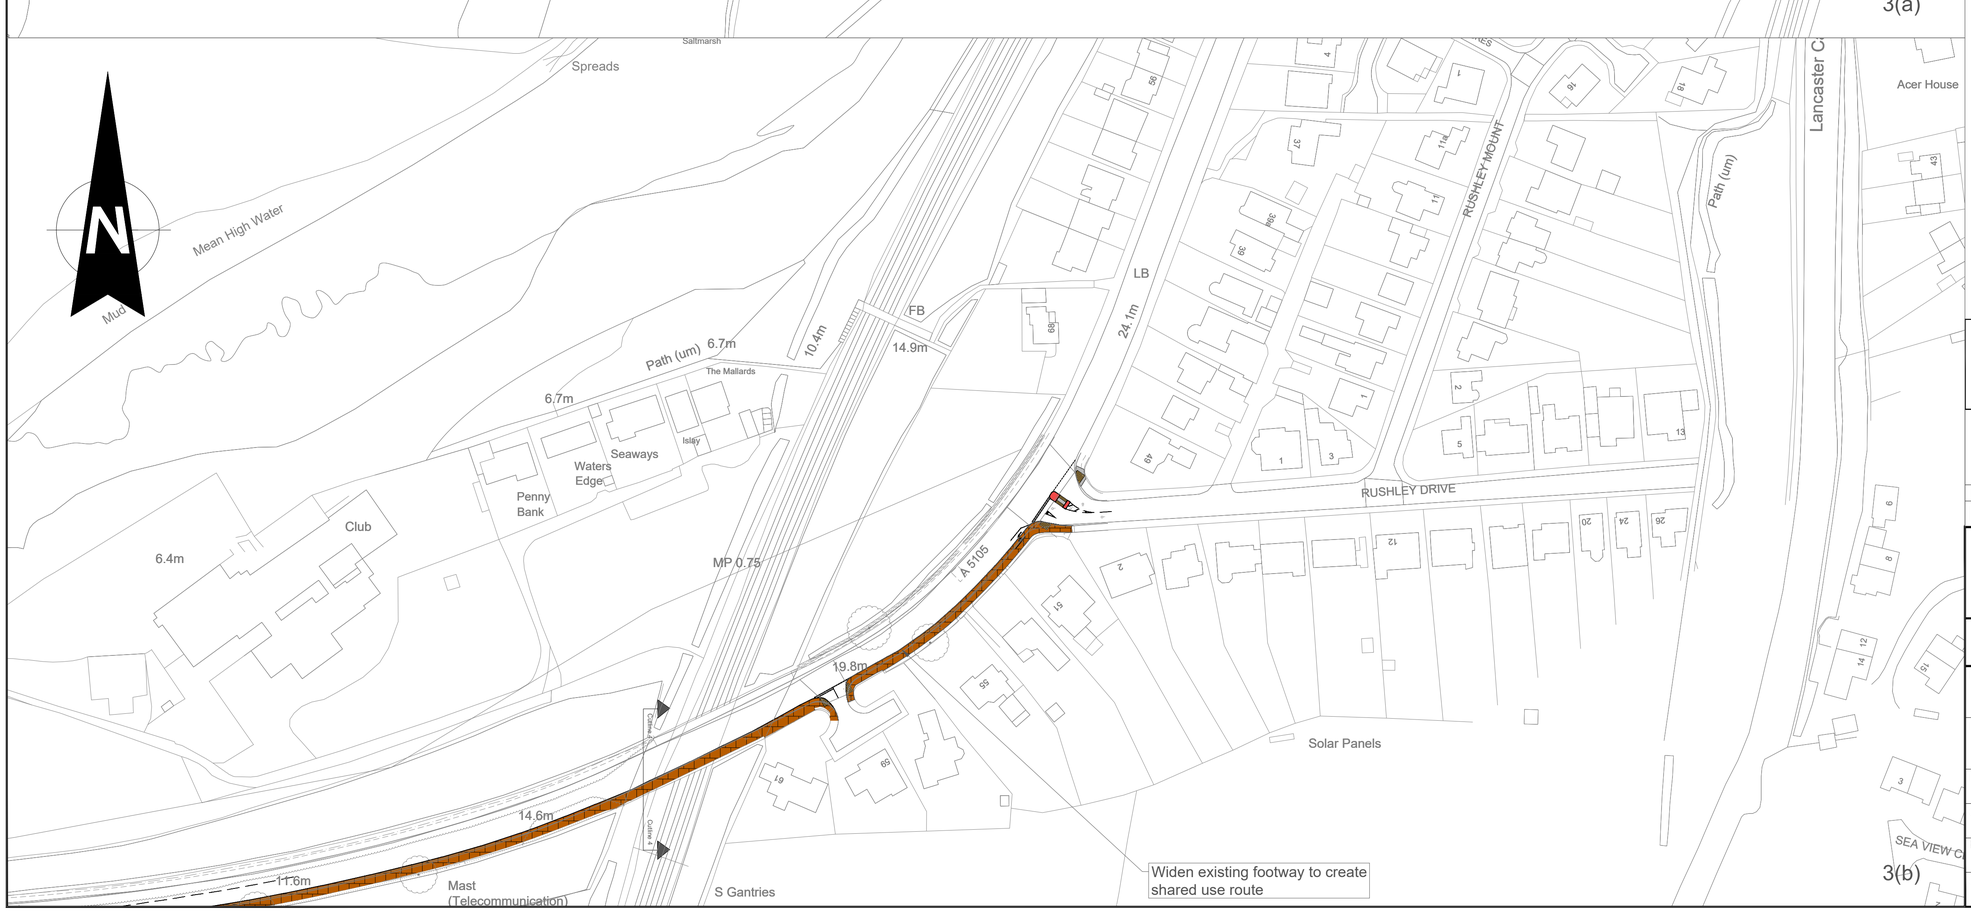

KEY

- PROPOSED NEW BOLLARDS(3 No.s)
- RESURFACE EXISTING CARRIAGEWAY & FOOTWAY
- PROPOSED SIGN LOCATION
- PEDESTRIAN BUILDOUTS
- MANDATORY CYCLE LANE
- PROPOSED SHARED USE(PEDESTRIAN & CYCLIST)
- DOUBLE YELLOW LINE(EXTEND NO WAITING AT ANY TIME)
- PROPOSED NO LOADING AT ANY TIME

Footway details & Tactiles

Tactile Paving for Zebra crossing
Red coloured paving tiles 400x400x50mm

Tactile Paving for Uncontrolled crossing
Buff coloured paving tiles 400x400x50

Notes

See Sheet 7 of 7 for Sheet Set Plan

All dimensions are in metres,unless stated otherwise

Based upon the Ordnance Survey mapping with the permission of the Controller of Her Majesty's Stationary Office Crown Copyright. Unauthorised reproduction infringes Crown Copyright and may lead to prosecution or civil proceedings.
Lancashire County Council. Licence No 100023320.

No.	DATE	AMENDMENT DETAILS	CHECKED BY	DRAWN BY

REVISIONS

Lancashire County Council

Highways (Design)

0 5 10 20 30 40 50 60 70 80 90 100
SCALE BAR (PLOTTED mm)

PROJECT TITLE	A5105 Coastal Road Safer Roads
DRAWING TITLE	GENERAL ARRANGEMENT
DRAWN BY NS	**DATE** SEPTEMBER 2026
CHECKED BY AM	**DRAWING No.** 13752-100-01
PROJECT No. 13752	**SHEET No.** 3 of 7 **REVISION** Ø
SCALE @ A1 1:1000	**ISSUE PURPOSE** PUBLIC ENGAGEMENT