

Lancashire County Council

Henry Street, Church

N
W E
S


_ Crown copyright and database rights 2023
OS AC0000850590
Lancashire County Council
Licence No. AC0000850590

Highways and Transport

P.O. Box 100, County Hall,
PRESTON PR1 0LD

SCALE	1 : 500
DATE	16/09/2026
DRAWING No.	P26-27(02)HY&RO-ML1
DRAWN BY	CD
	Scale with care as distortion may occur

ParkMap Version 7.6

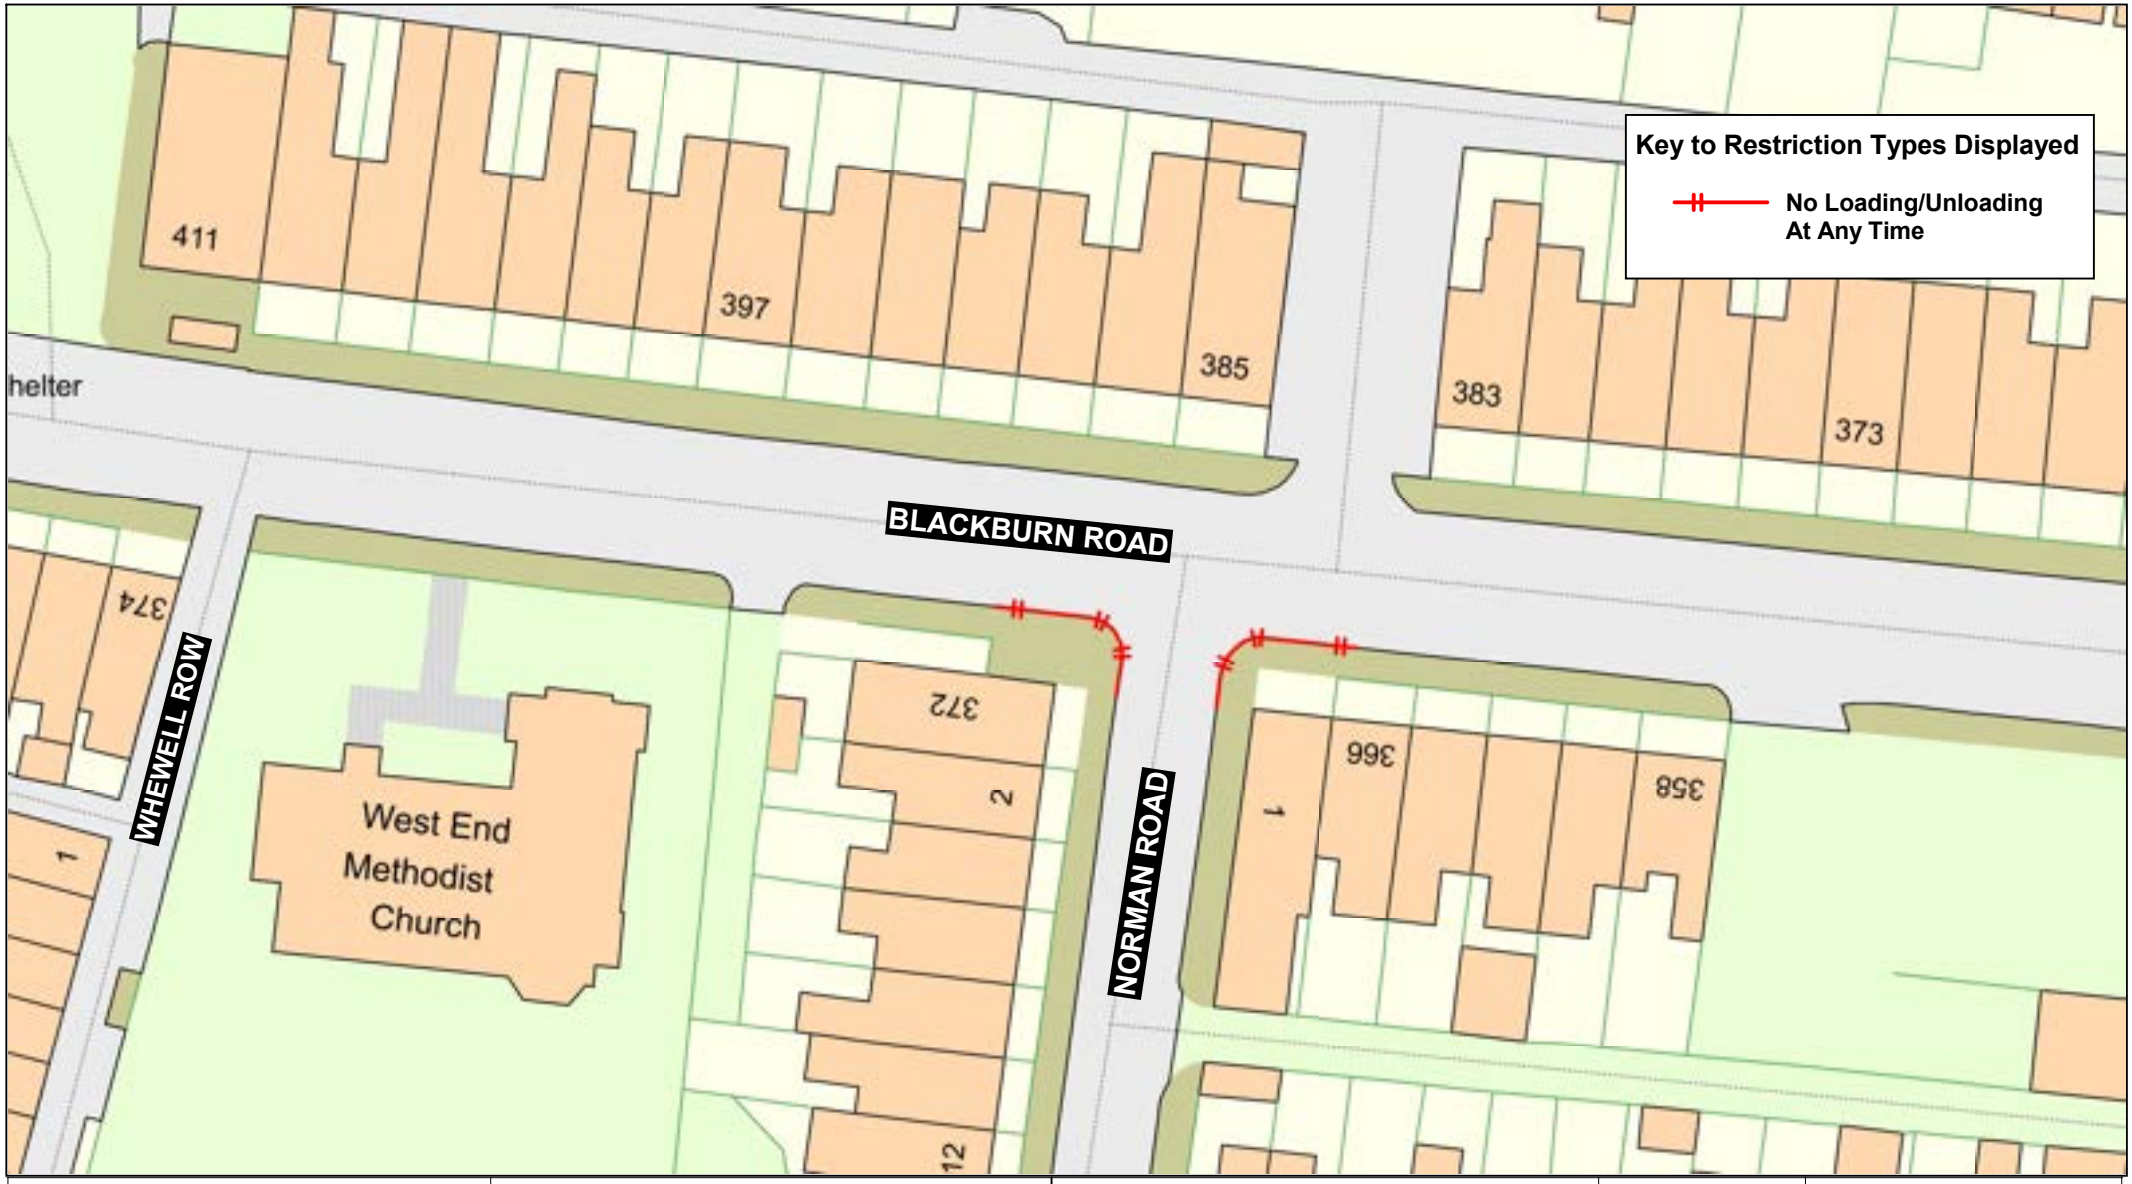

Lancashire County Council

Blackburn Road and Norman Road, Oswaldtwistle

N
W E
S

_ Crown copyright and database rights 2023
OS AC0000850590
Lancashire County Council
Licence No. AC0000850590

Highways and Transport

P.O. Box 100, County Hall,
PRESTON PR1 0LD

SCALE	1 : 500
DATE	17/09/2026
DRAWING No.	P26-27(02)HY&RO-ML2
DRAWN BY	CD
	Scale with care as distortion may occur

ParkMap Version 7.6



Lancashire County Council

Riding Barn Street, Church and Hyndburn Road, Accrington

N W E S


_ Crown copyright and database rights 2023
OS AC0000850590
Lancashire County Council
Licence No. AC0000850590

Highways and Transport

P.O. Box 100, County Hall,
PRESTON PR1 0LD

SCALE	1 : 600
DATE	17/09/2026
DRAWING No.	P26-27(02)HY&RO-ML3
DRAWN BY	CD
	Scale with care as distortion may occur

ParkMap Version 7.6

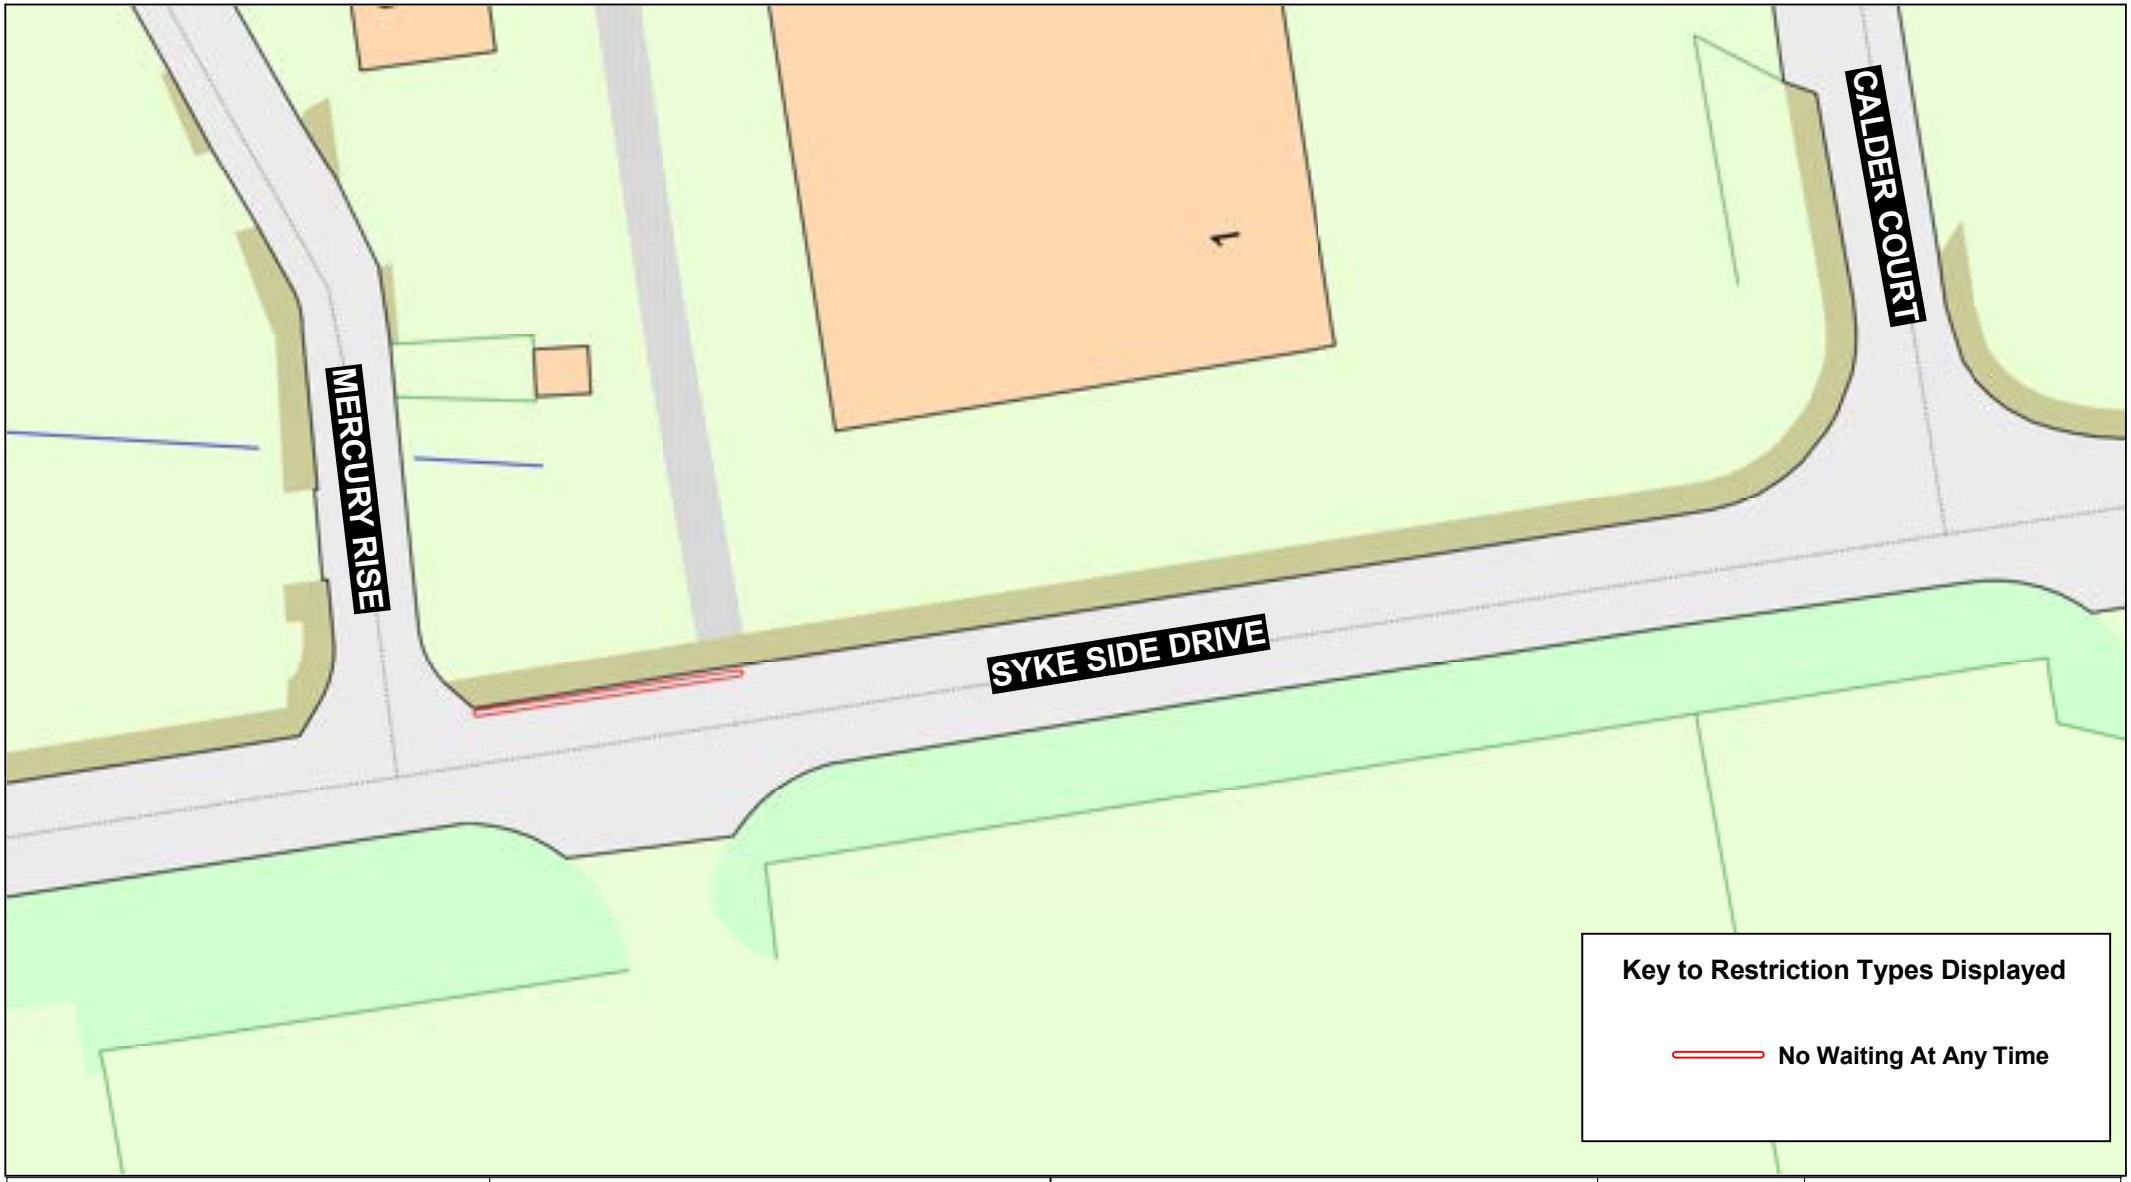

Lancashire County Council

Syke Side Drive, Altham

_ Crown copyright and database rights 2023
OS AC0000850590
Lancashire County Council
Licence No. AC0000850590

Highways and Transport

P.O. Box 100, County Hall,
PRESTON PR1 0LD

SCALE	1 : 500
DATE	16/09/2026
DRAWING No.	P26-27(02)HY&RO-ML4
DRAWN BY	CD
	Scale with care as distortion may occur

ParkMap Version 7.6



Lancashire County Council

Manchester Road, Haslingden

N W E S

_ Crown copyright and database rights 2023
OS AC0000850590
Lancashire County Council
Licence No. AC0000850590

Highways and Transport

P.O. Box 100, County Hall,
PRESTON PR1 0LD

SCALE	1 : 500
DATE	17/09/2026
DRAWING No.	P26-27(02)HY&RO-ML5
DRAWN BY	CD
	Scale with care as distortion may occur

ParkMap Version 7.6