
This drawing is copyright of Topping Engineers LTD and must not be copied or reproduced in anyway without written consent.

DO NOT SCALE OFF THIS DRAWING

Notes:

1. This drawing is to be read in conjunction with all relevant Architects and Engineers Drawings.

2. It is assumed that all works will be carried out by a competent contractor working, where appropriate, to an approved method statement.

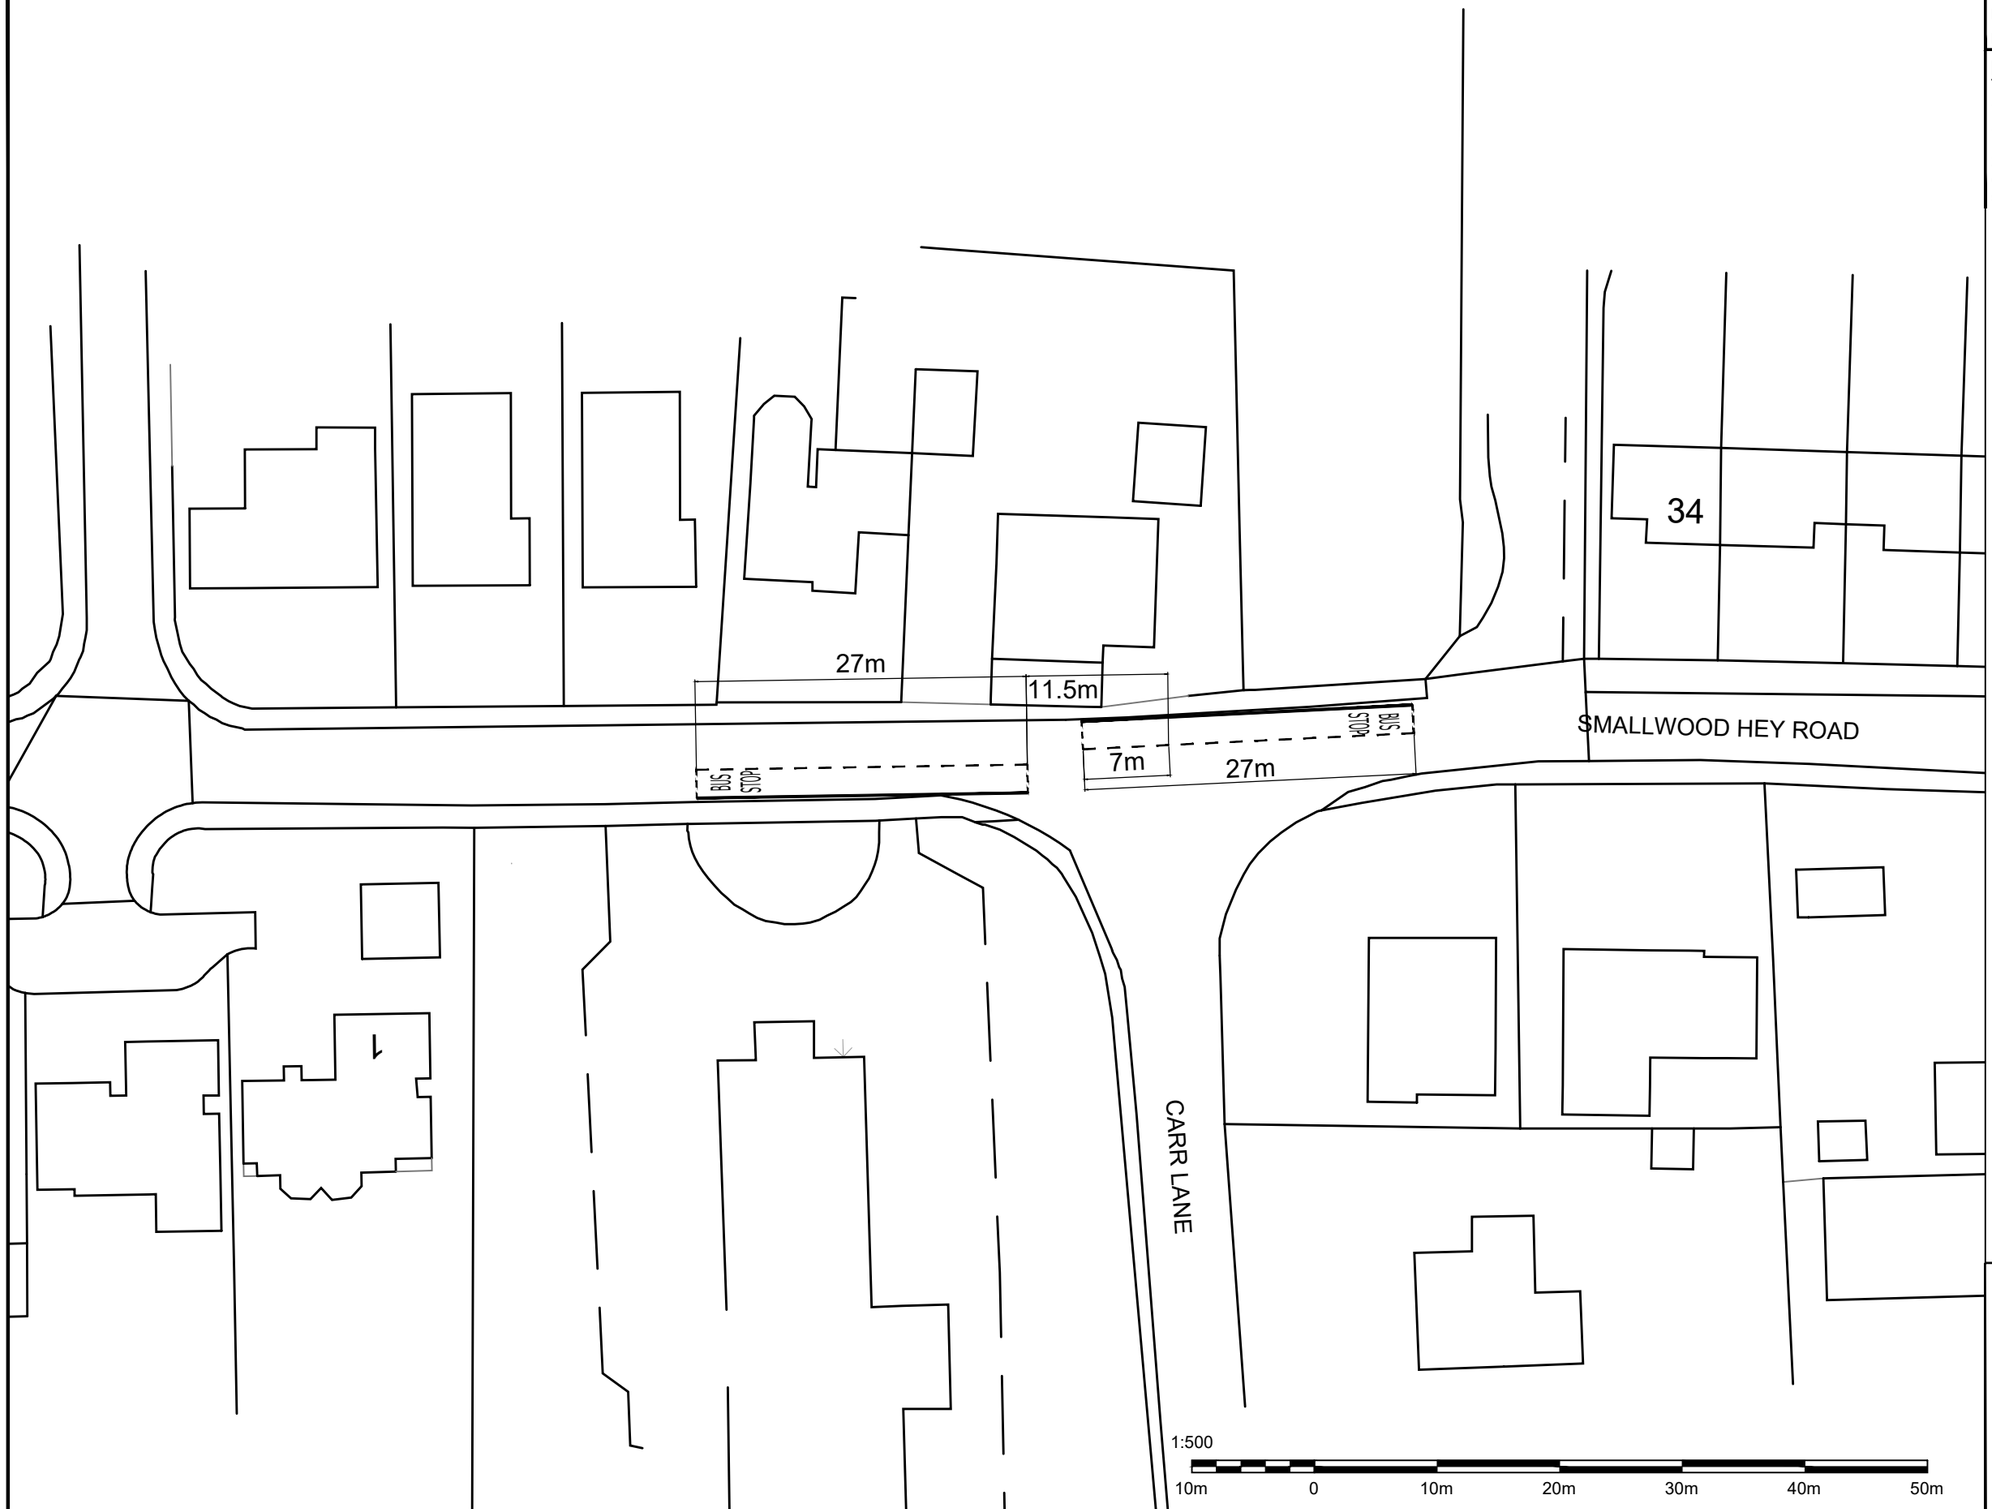

BUS STOP WORKS LOCATION 1:500

No.	Revision	Date	Drwn

Status

Drawn	Chkd	Date	Scale
AD	RT	April 2024	(A3) 1:500@A3

Contract No.	Drg No.	Revision
23178	DR-C-0800	P8

PROJECT

Glenfield Caravan Park,
Land off Smallwood Hey Rd, Pilling

DRAWING TITLE

BUS STOP CLEARWAY ORDER