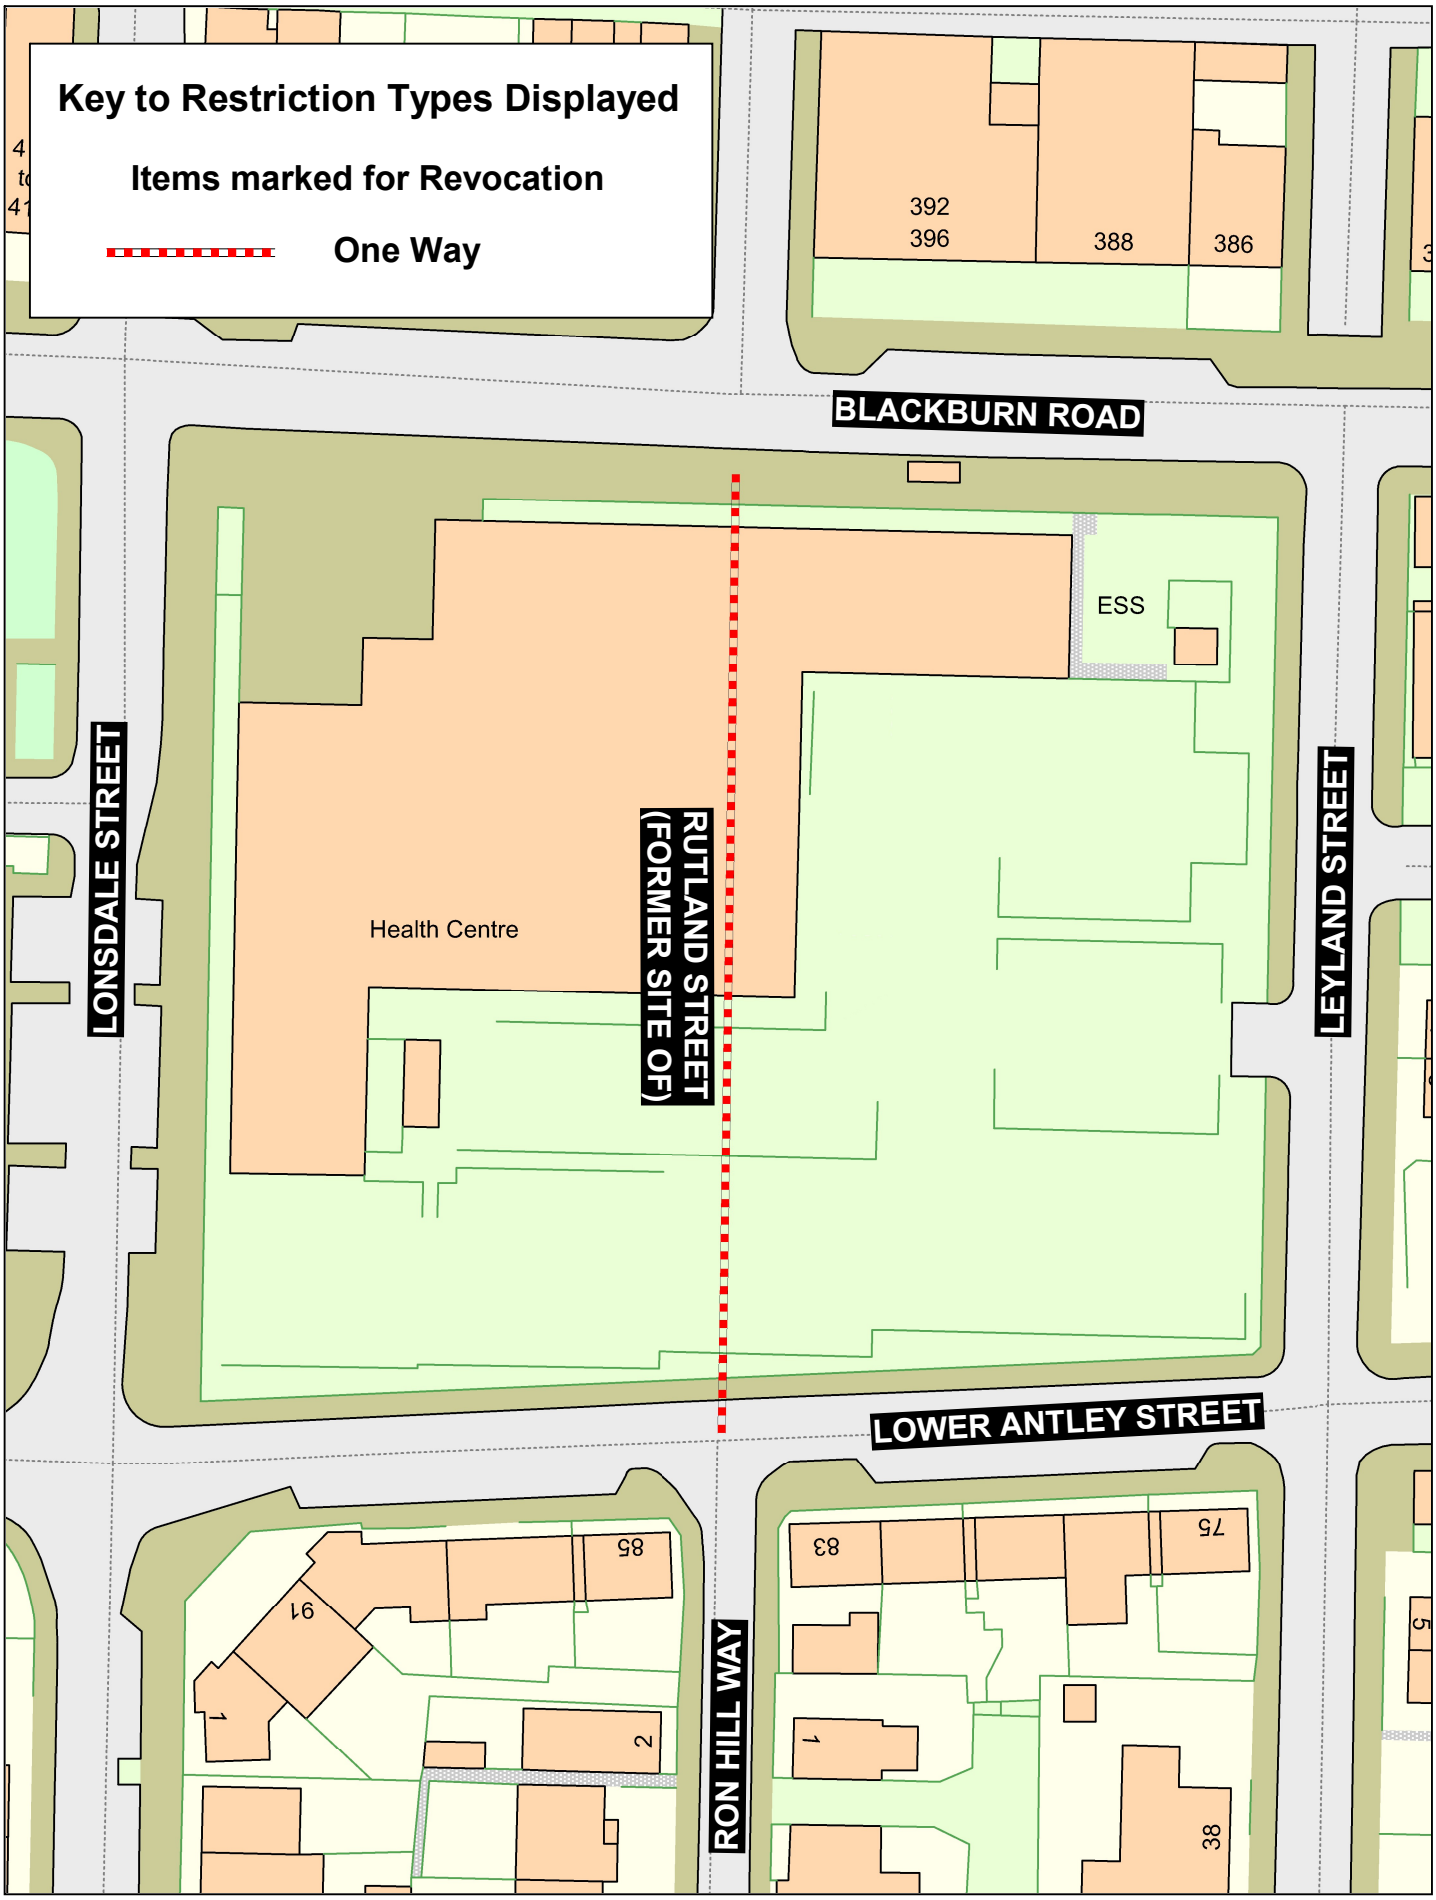


Lancashire County Council

Rutland Street (former site of), Accrington

N W E S


_ Crown copyright and database rights 2023
OS AC0000850590
Lancashire County Council
Licence No. AC0000850590

Highways and Transport

P.O. Box 100, County Hall,
PRESTON PR1 0LD

SCALE	1 : 650
DATE	15/09/2026
DRAWING No.	M26-27(02)/HY-ML1
DRAWN BY	CD
	Scale with care as distortion may occur

ParkMap Version 7.6

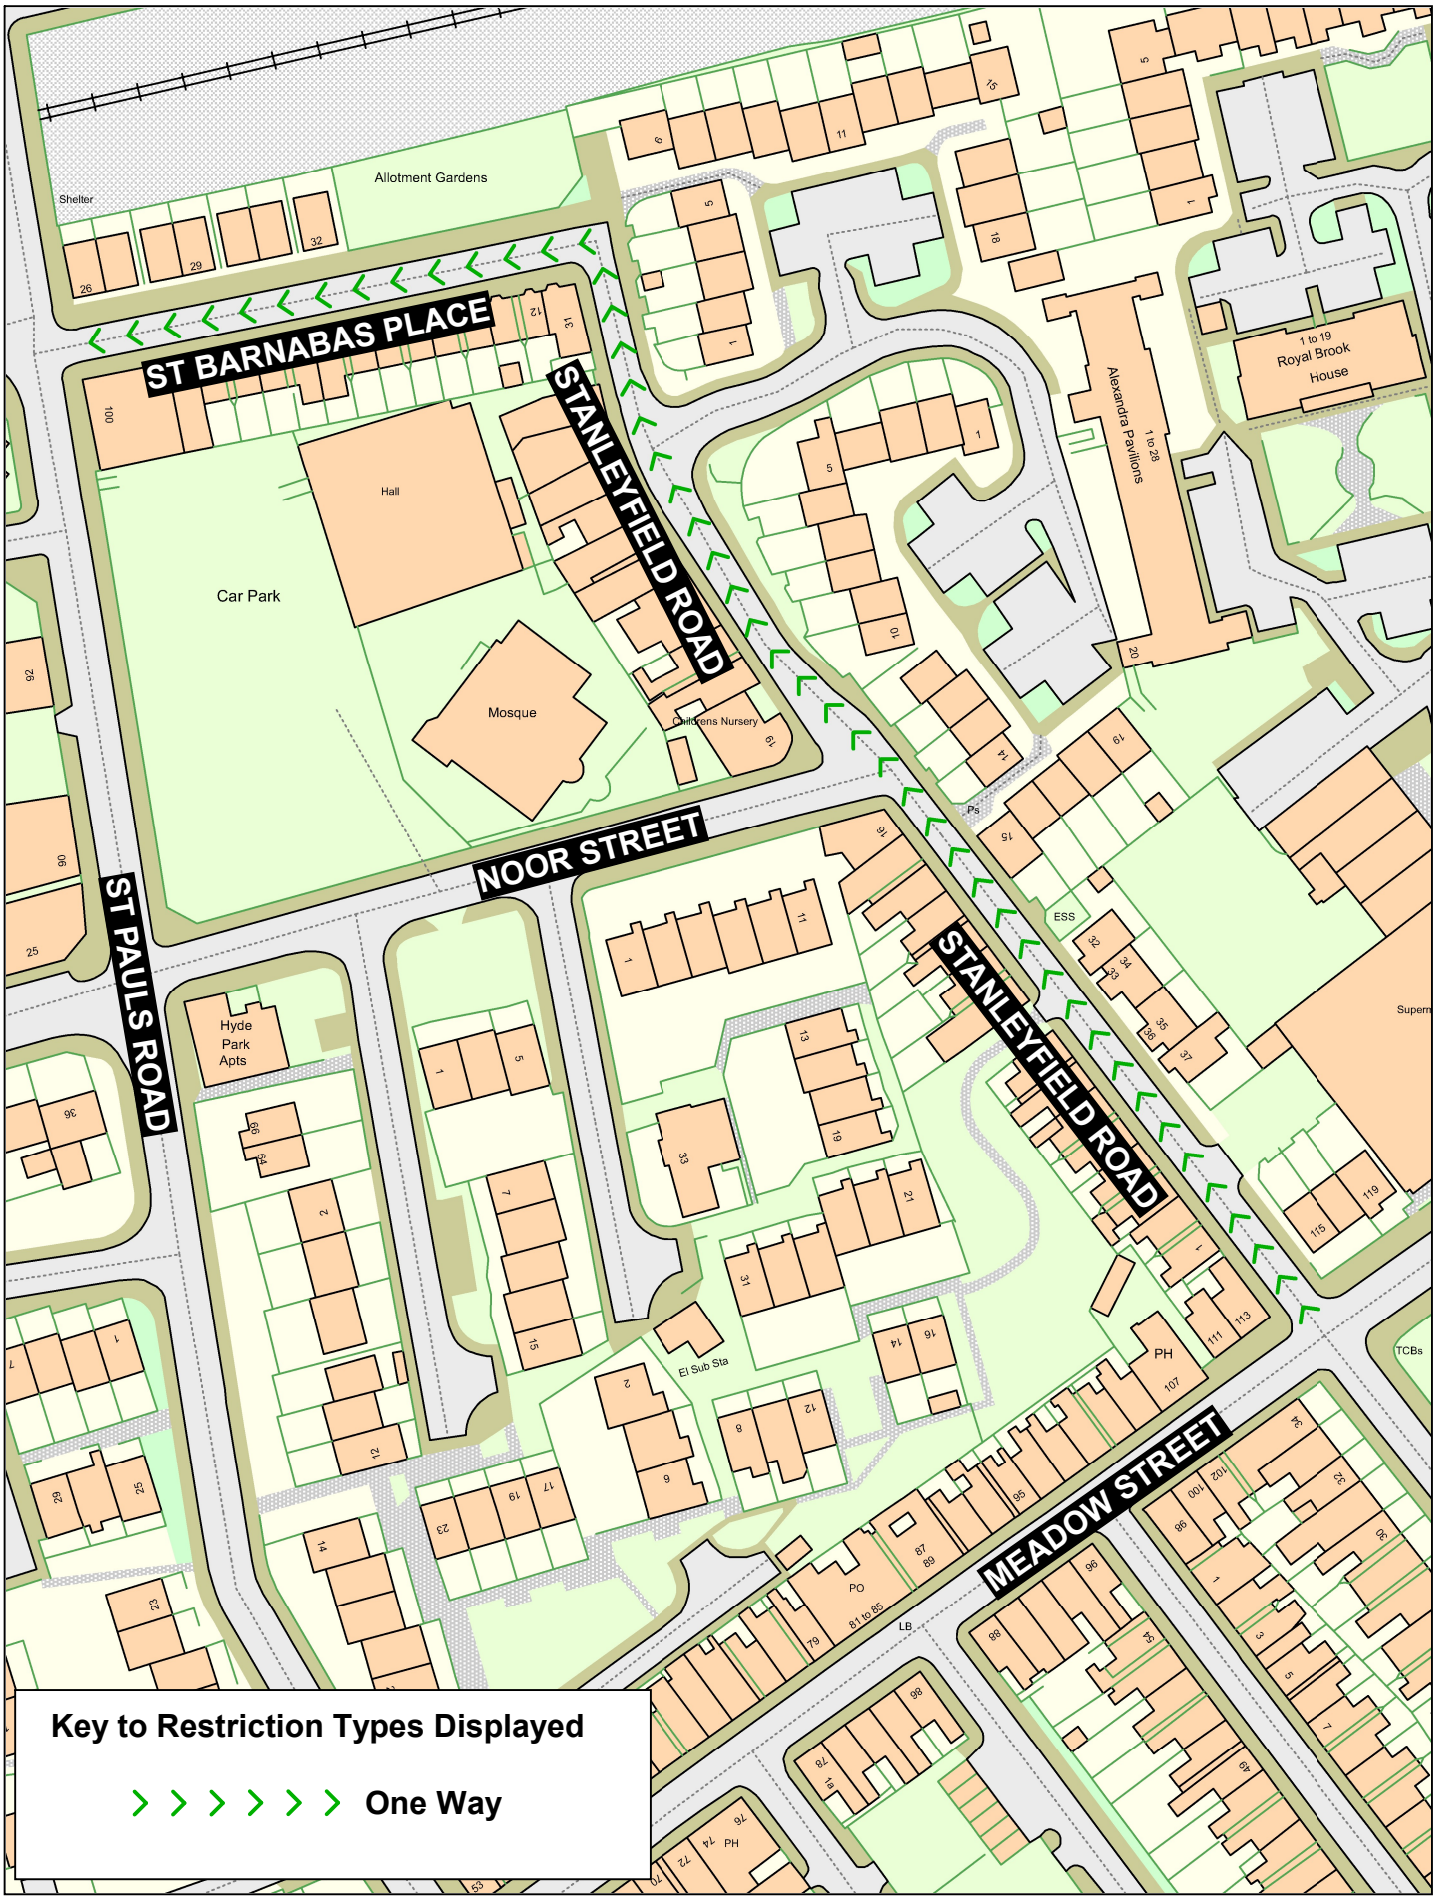

Key to Restriction Types Displayed

› › › › › › One Way

Lancashire County Council

Stanleyfield Road and St Barnabas Place, Preston

N W E S


_ Crown copyright and database rights 2023
OS AC0000850590
Lancashire County Council
Licence No. AC0000850590

Highways and Transport

P.O. Box 100, County Hall,
PRESTON PR1 0LD

SCALE	1 : 1200
DATE	17/09/2026
DRAWING No.	M26-27(02)/PR-MC1
DRAWN BY	CD
	Scale with care as distortion may occur

ParkMap Version 7.6

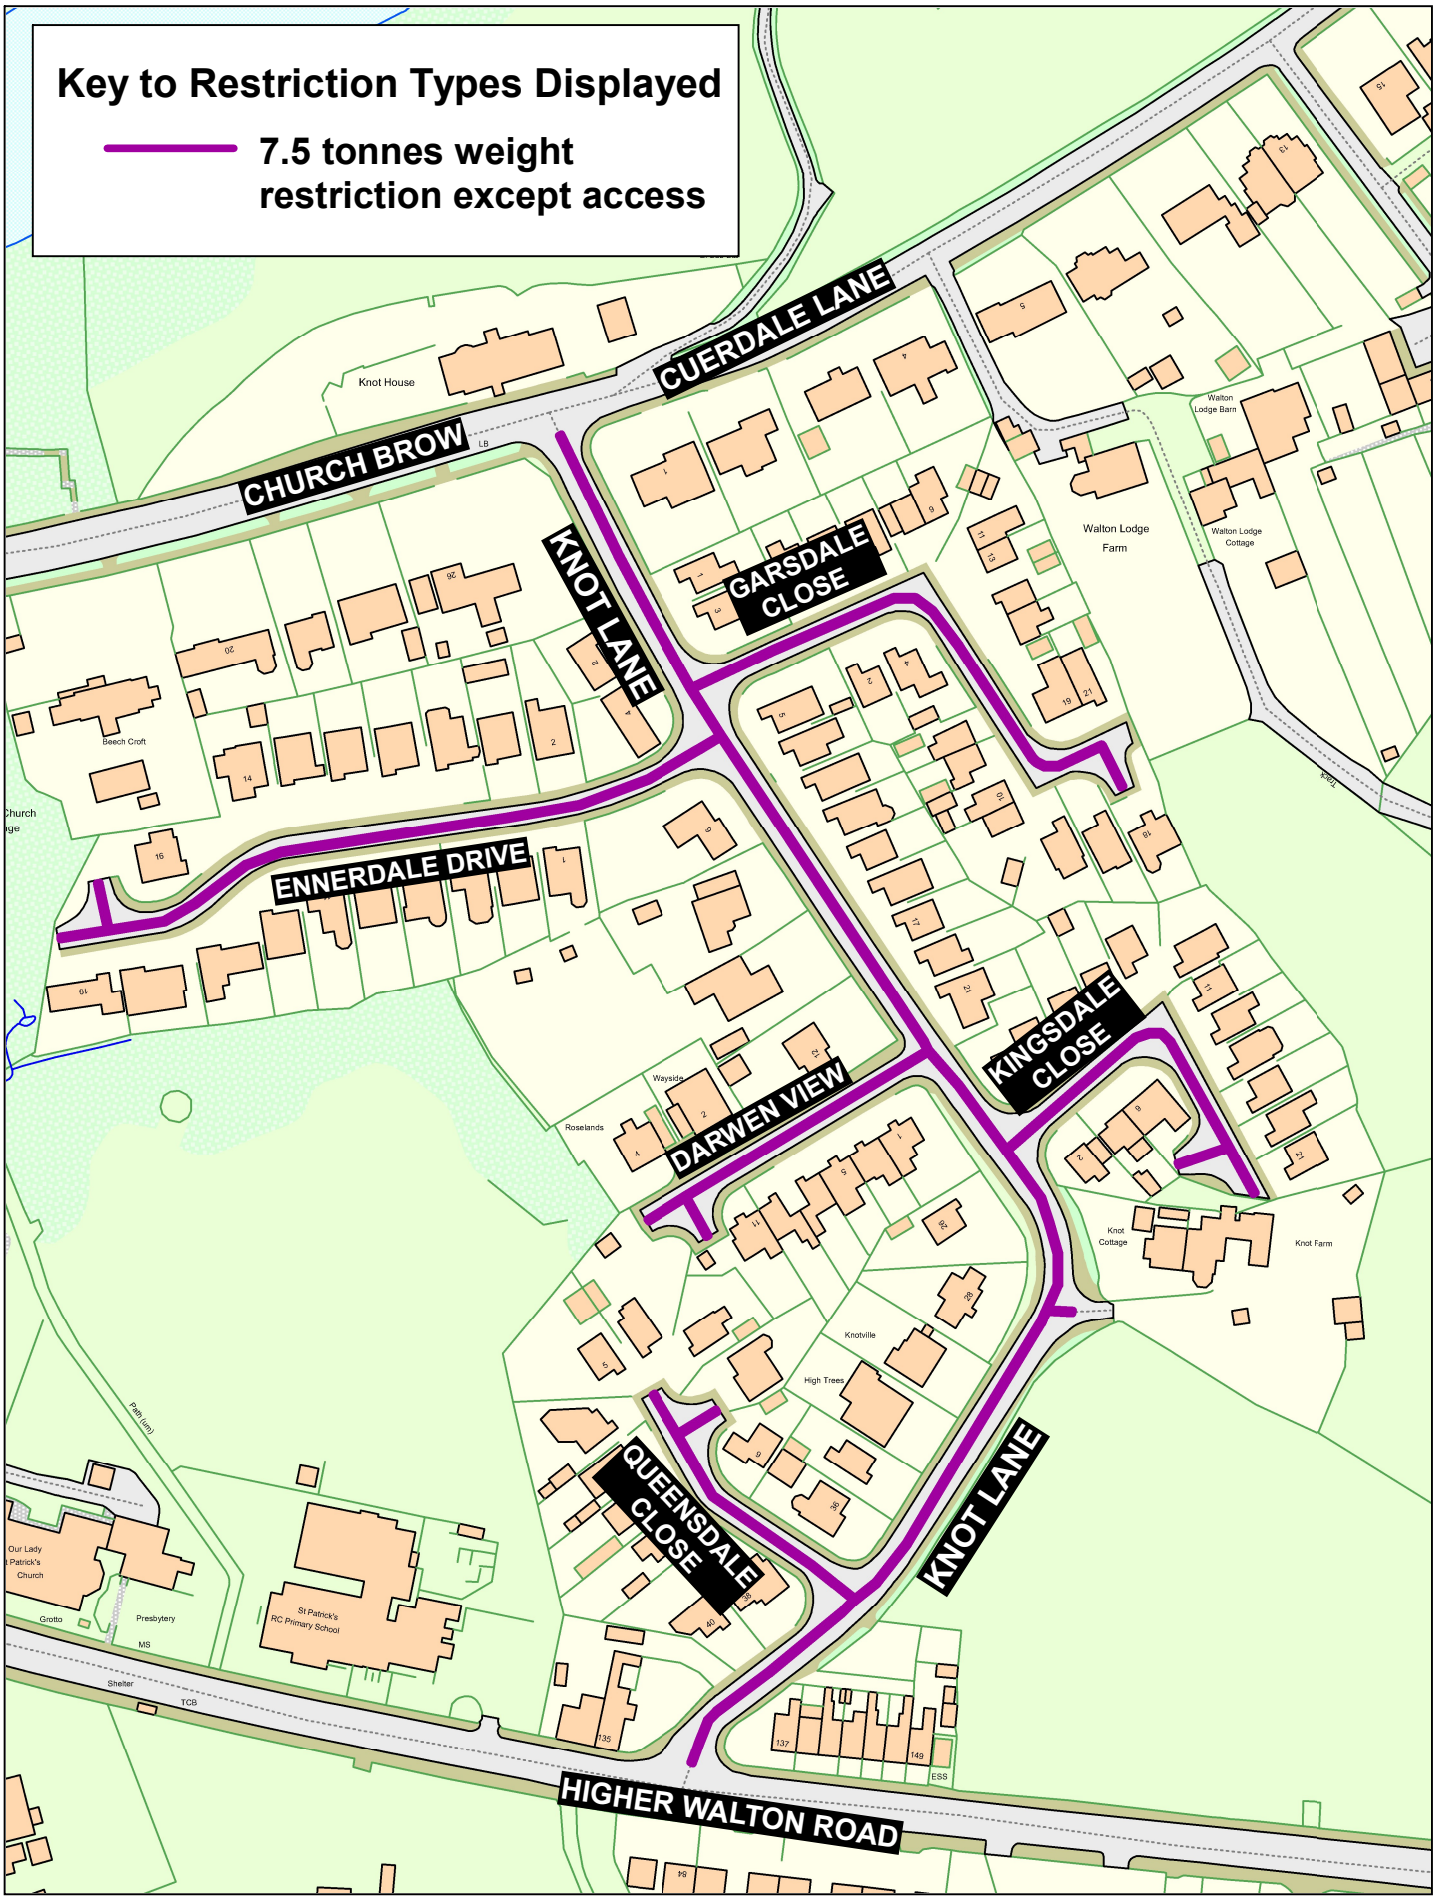

Lancashire County Council

Knot Lane, Queensdale Close, Kingsdale Close, Darwen View, Ennerdale Drive and Garsdale Close, Walton le Dale

N W E S

_ Crown copyright and database rights 2023
OS AC0000850590
Lancashire County Council
Licence No. AC0000850590

Highways and Transport

P.O. Box 100, County Hall,
PRESTON PR1 0LD

SCALE	1 : 1750
DATE	15/09/2026
DRAWING No.	M26-27(02)/SR-KP1
DRAWN BY	CD
	Scale with care as distortion may occur

ParkMap Version 7.6