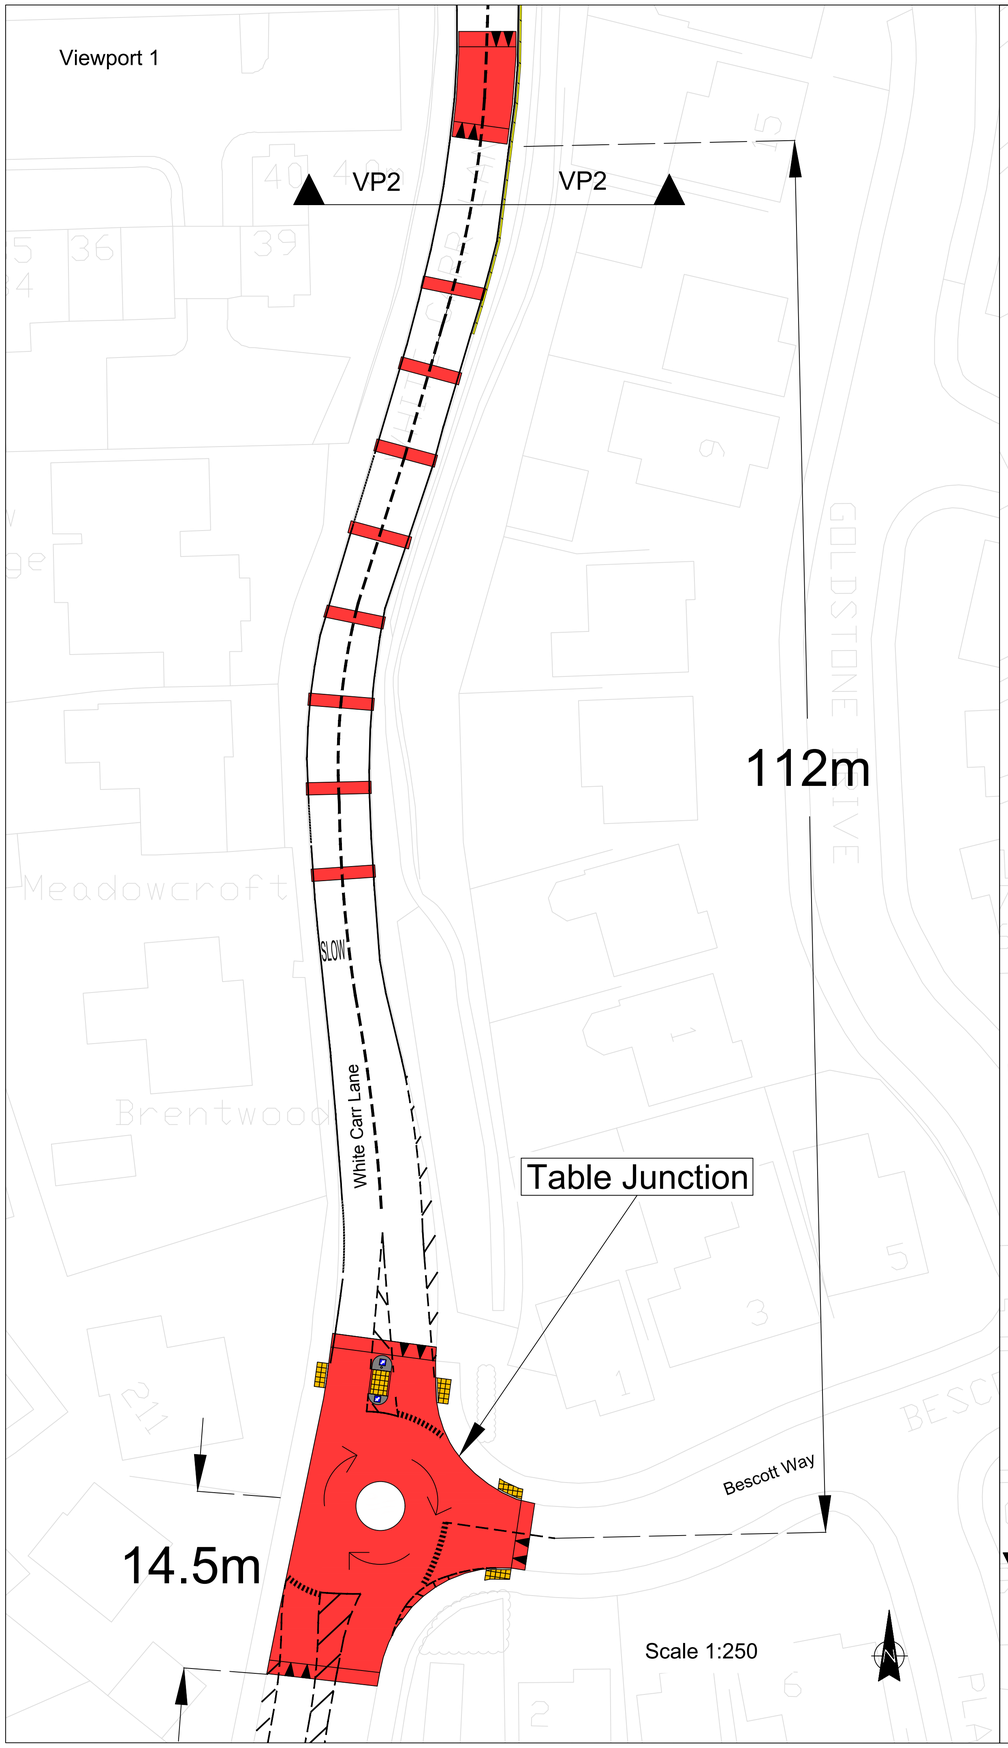
Viewport 1
VP2
VP2
112m
SLOW
White Carr Lane
Table Junction
Bescott Way
14.5m
Scale 1:250

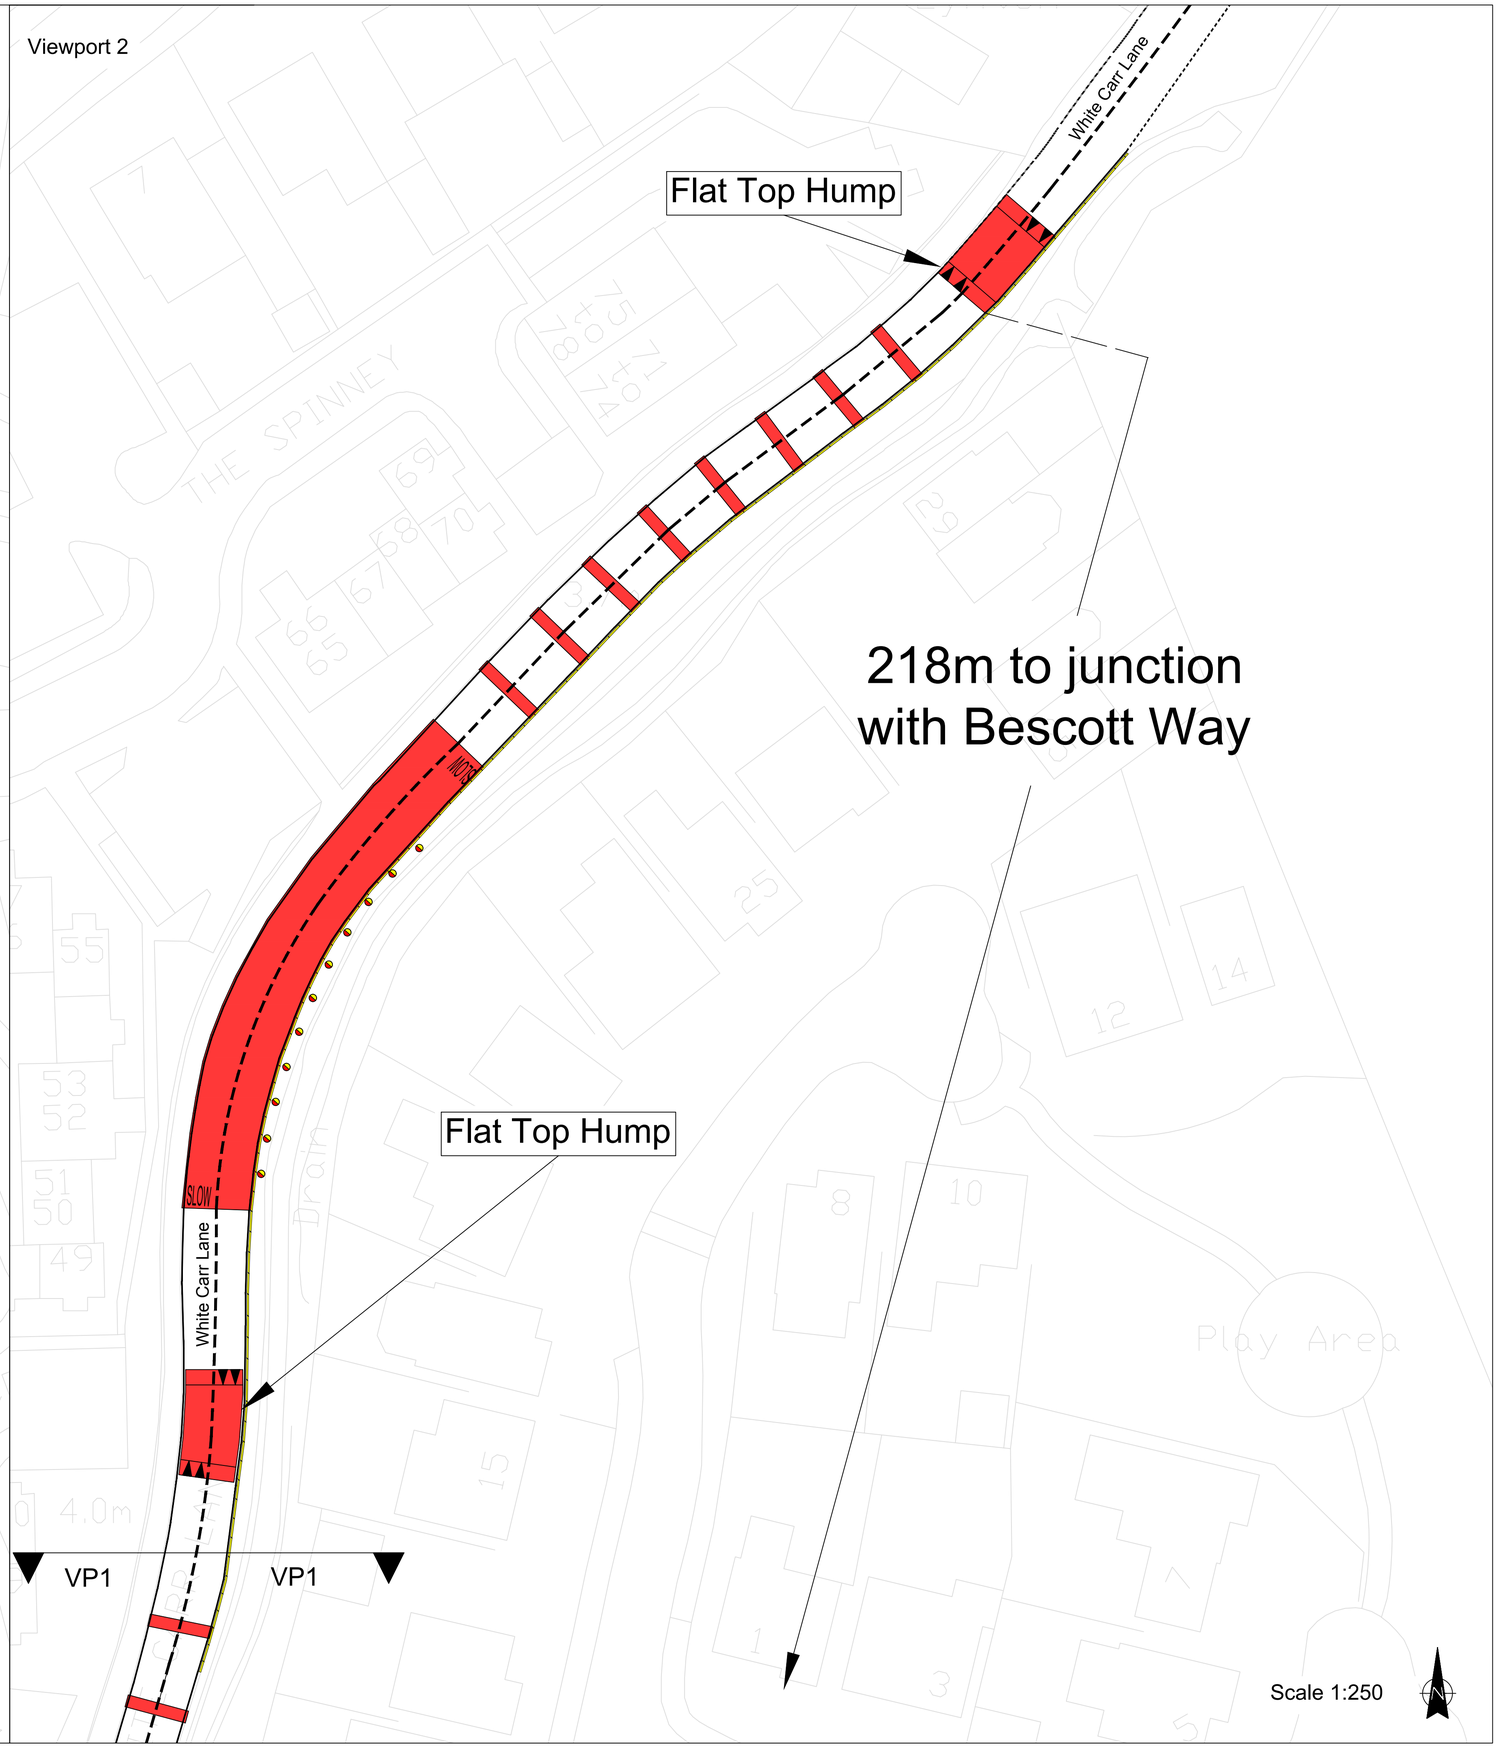
Viewport 2
White Carr Lane
Flat Top Hump
218m to junction
with Bescott Way
SLOW
Flat Top Hump
White Carr Lane
VP1
VP1
Scale 1:250