
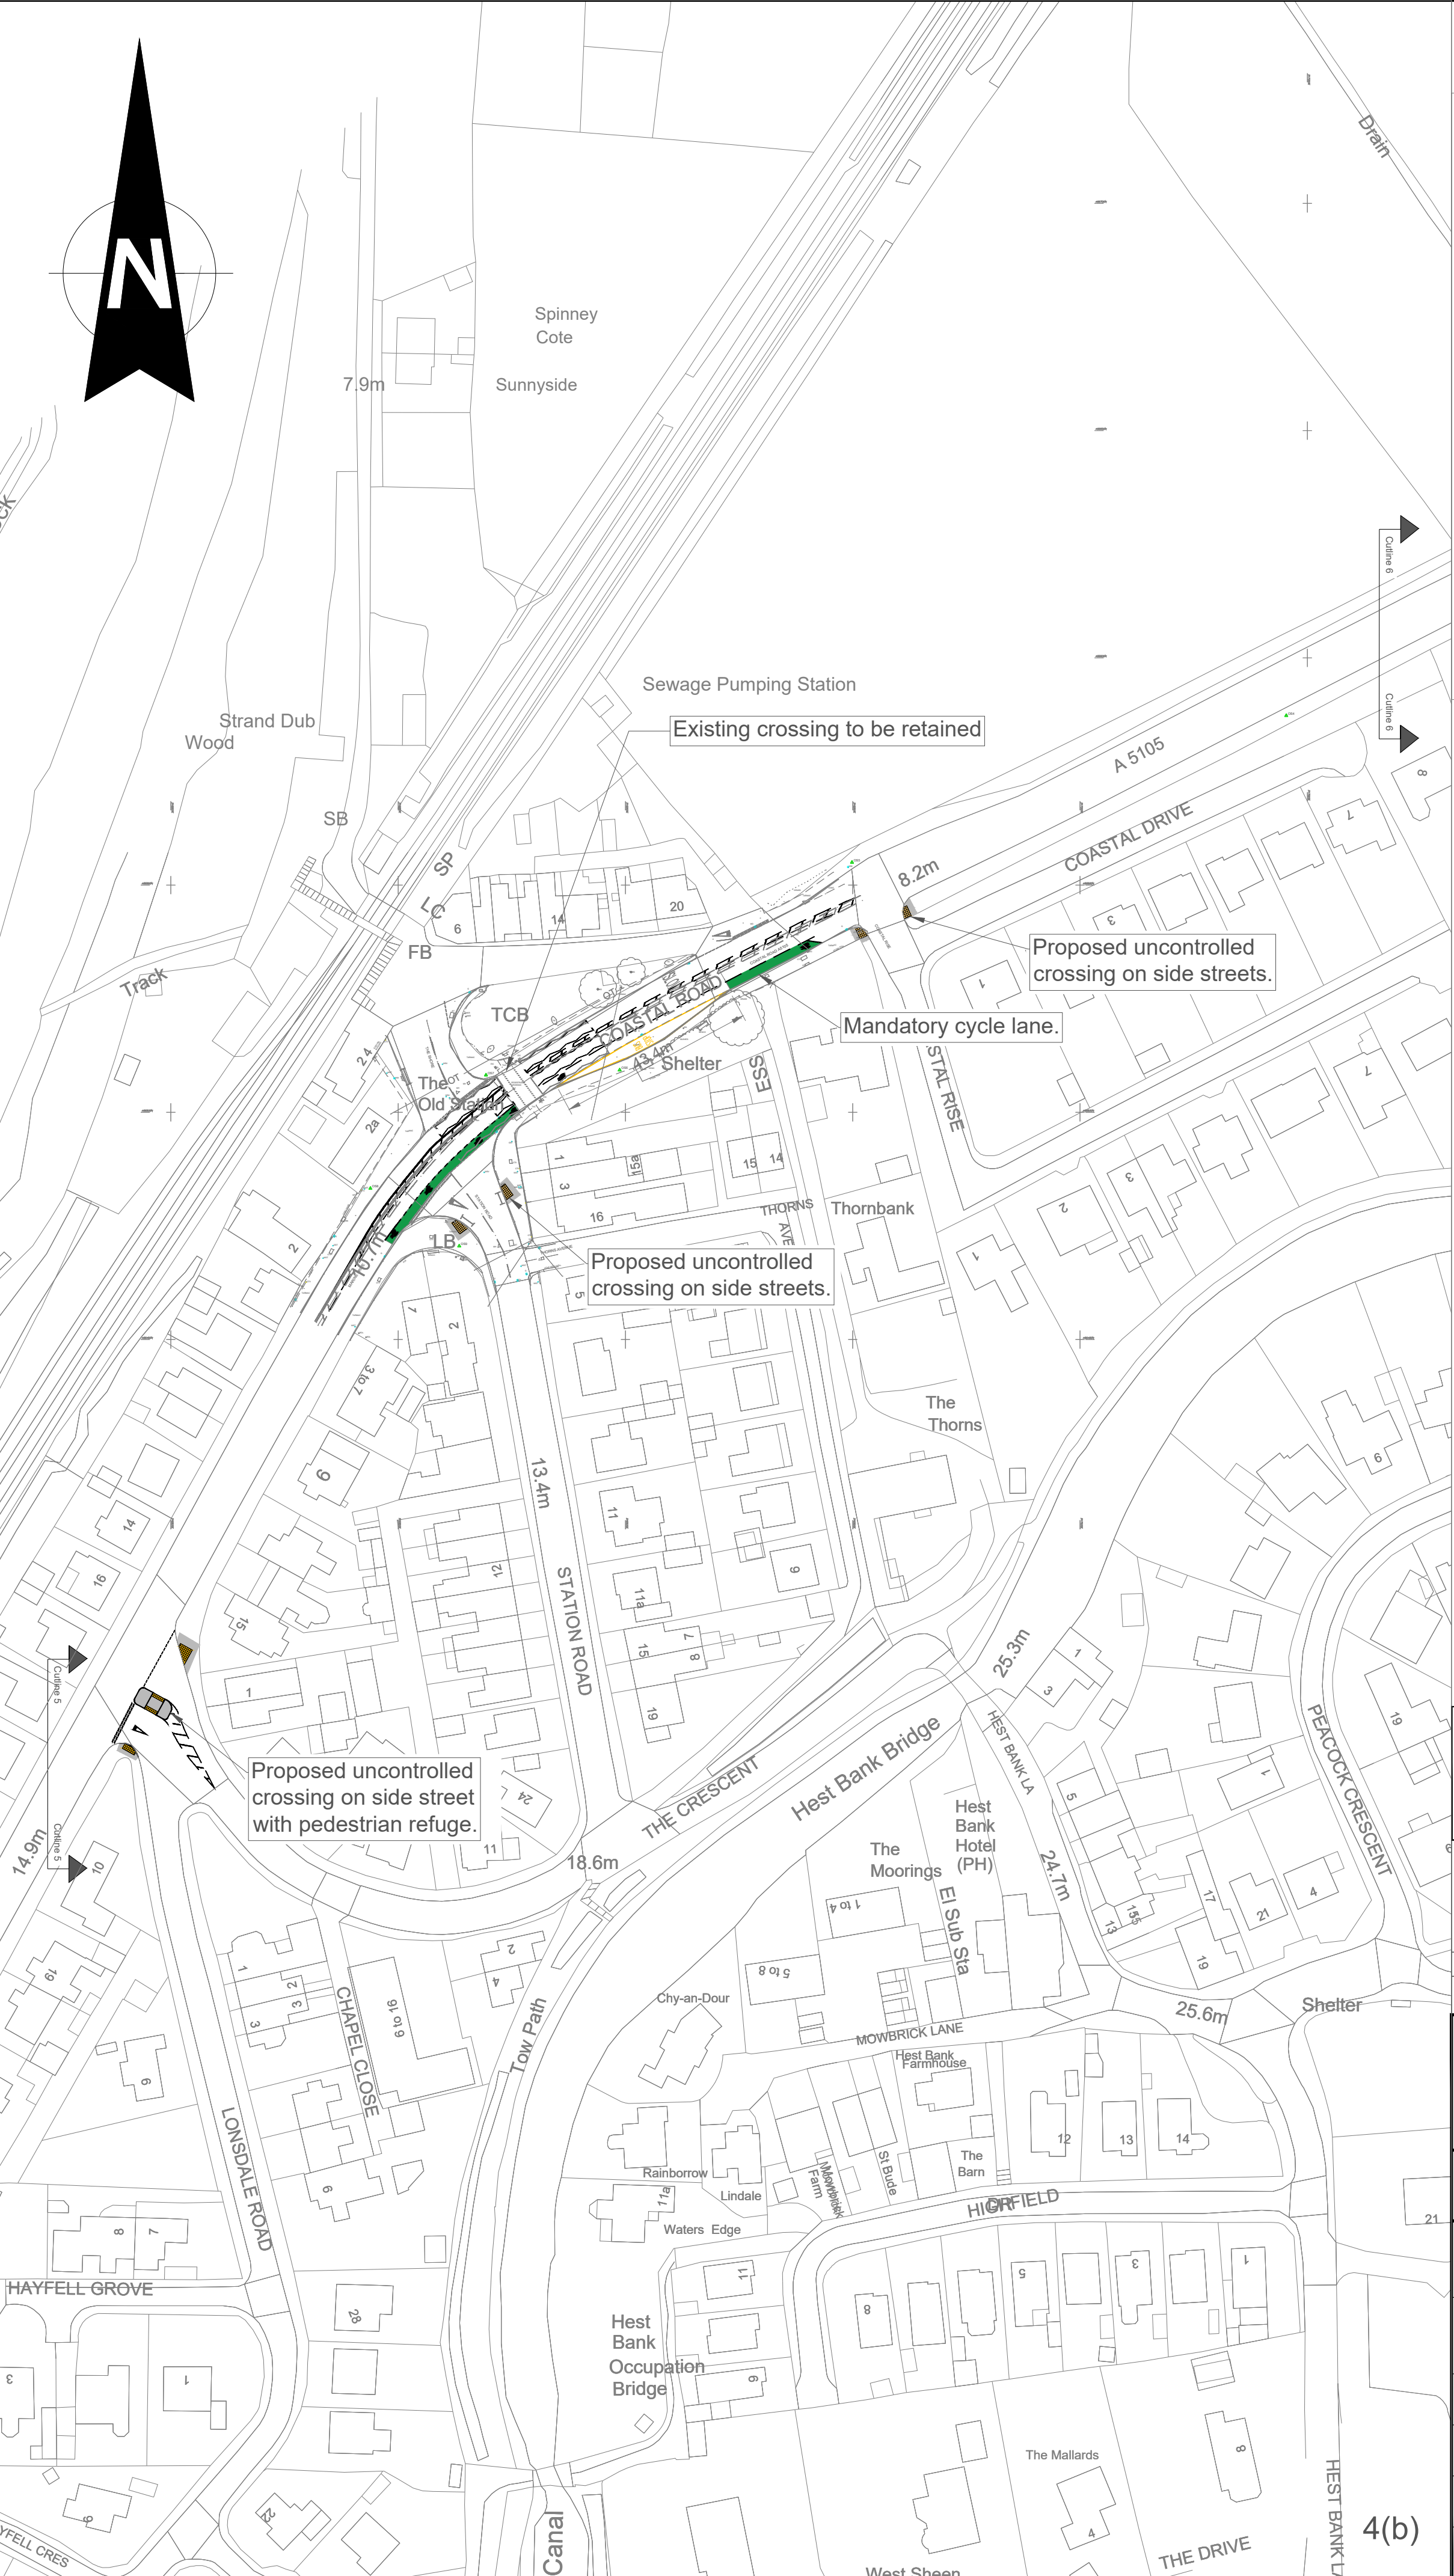


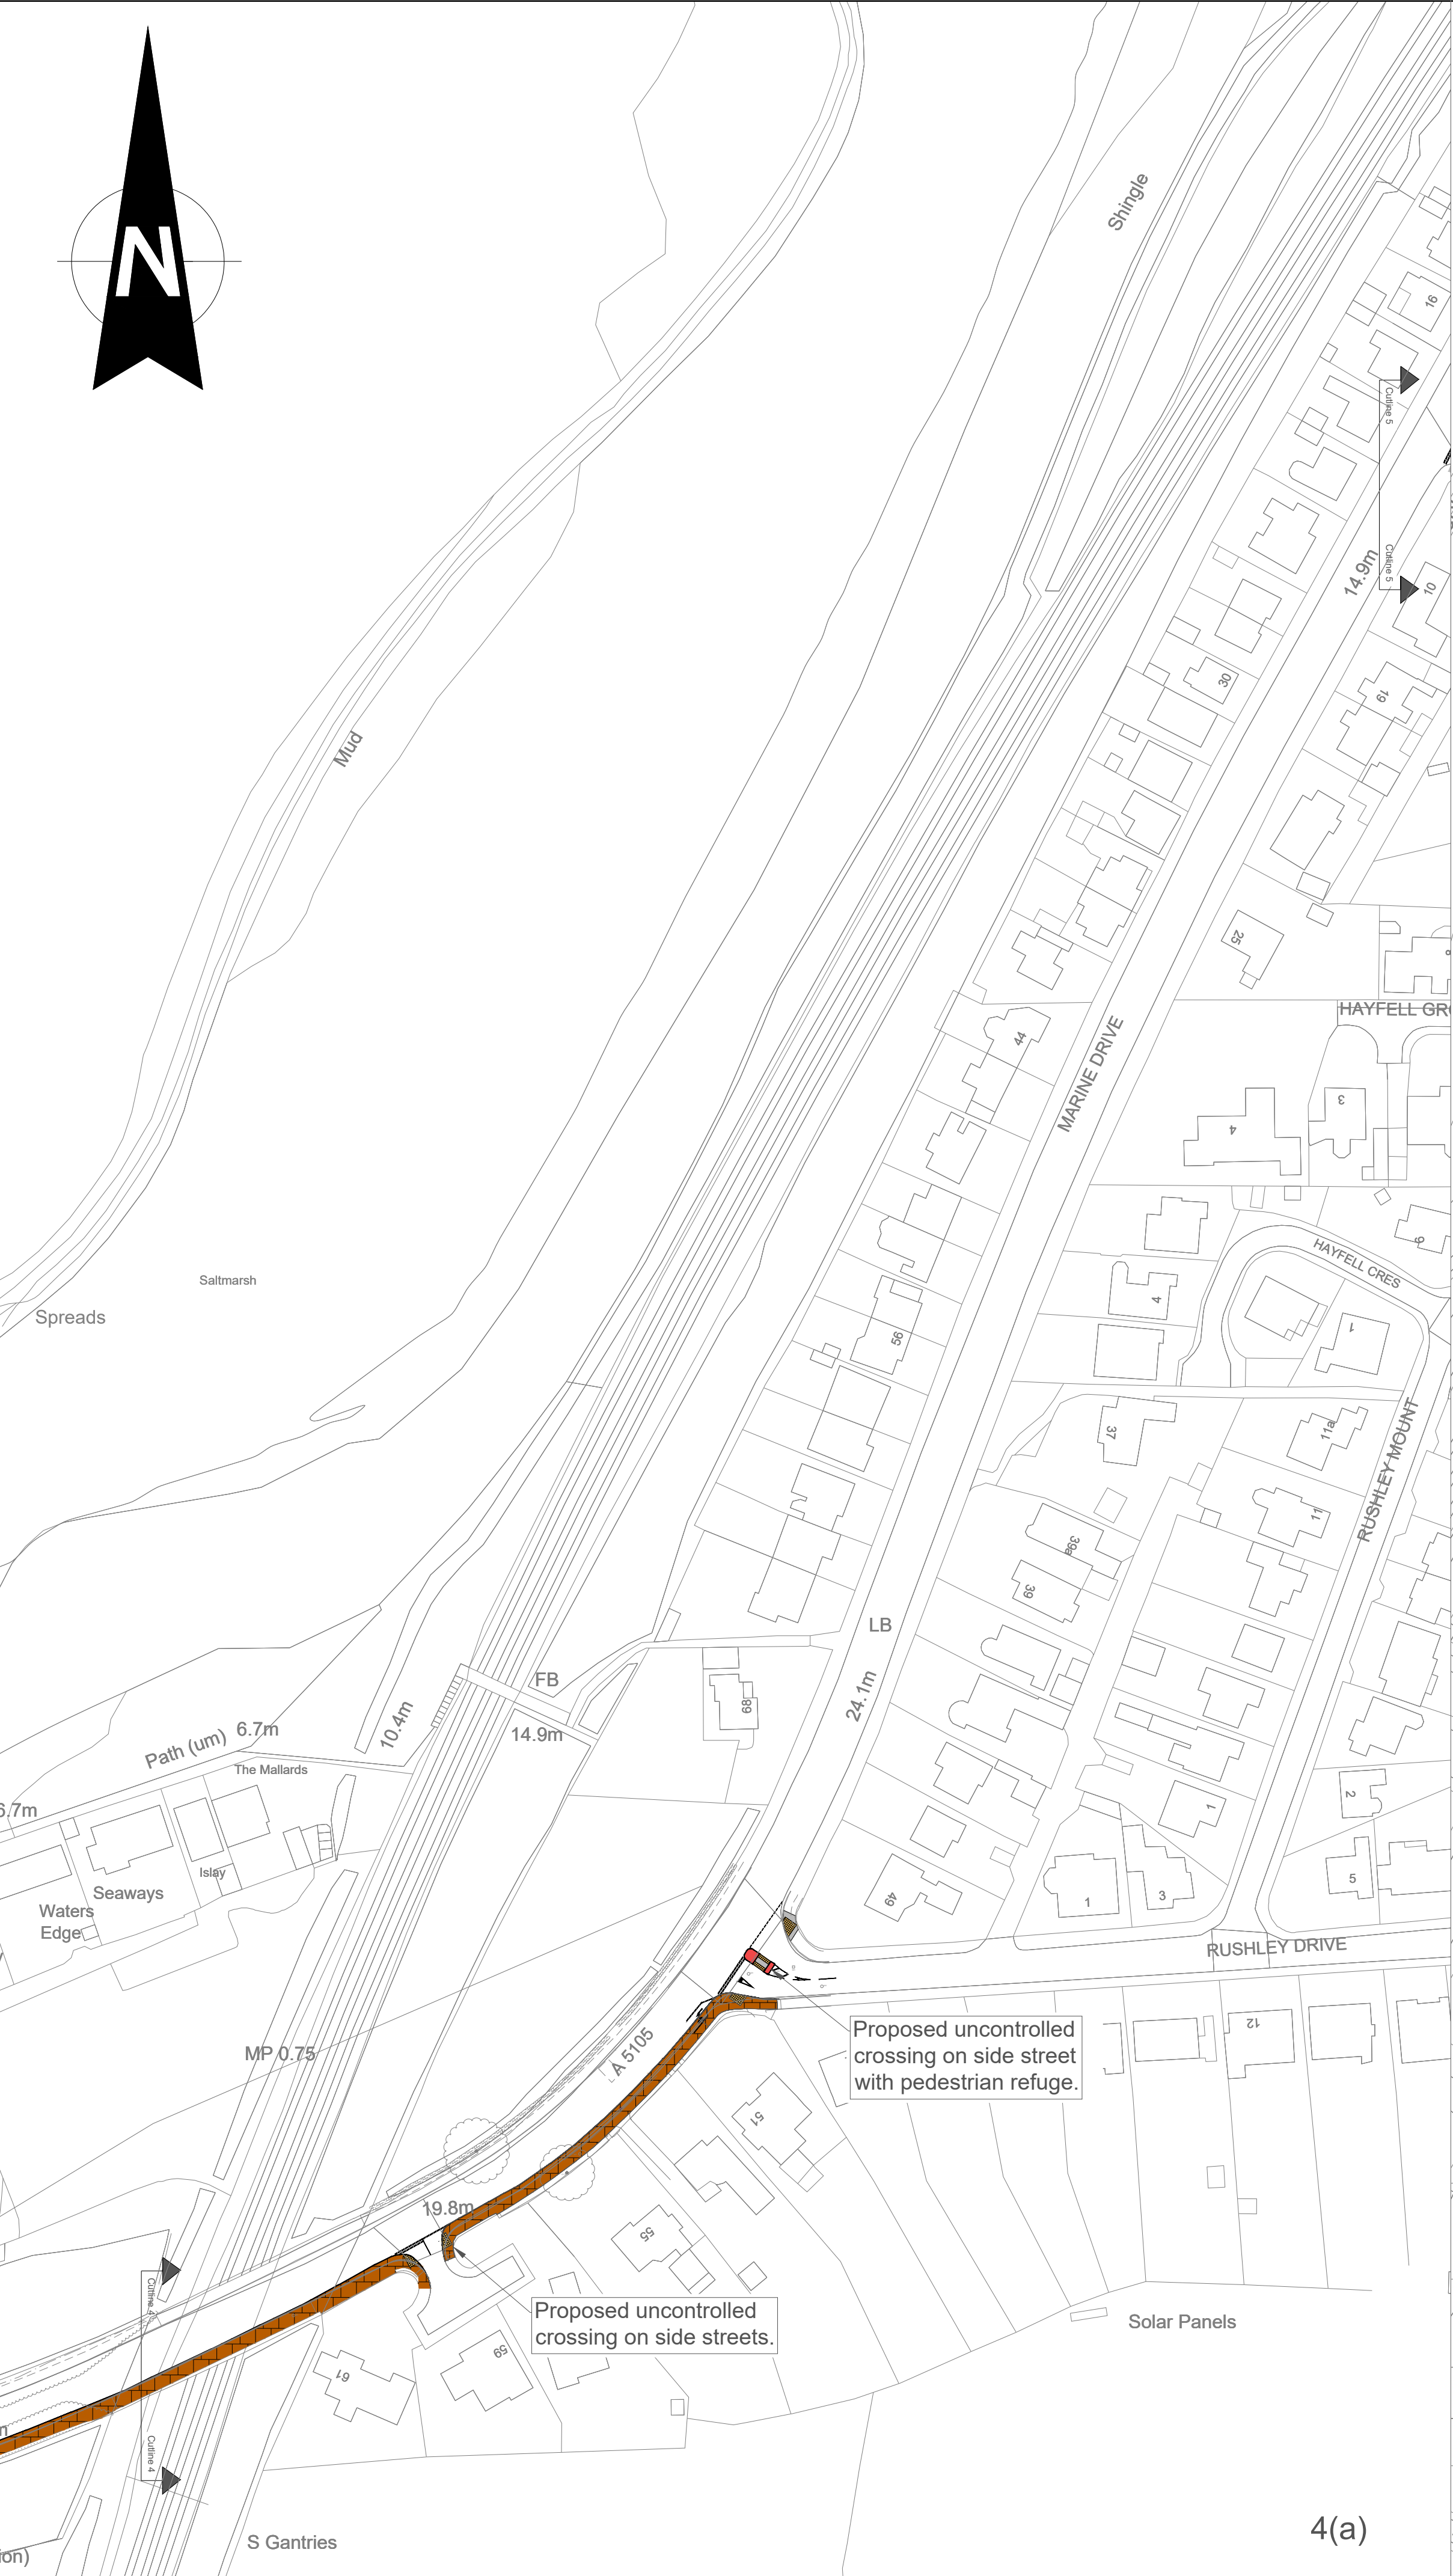

LOCATION PLAN

KEY

- PROPOSED NEW BOLLARDS(3 No.s)
- RESURFACE EXISTING CARRIAGEWAY & FOOTWAY
- PROPOSED SIGN LOCATION
- PEDESTRIAN BUILDOUTS
- MANDATORY CYCLE LANE
- PROPOSED SHARED USE(PEDESTRIAN & CYCLIST)
- DOUBLE YELLOW LINE(EXTEND NO WAITING AT ANY TIME)
- PROPOSED NO LOADING AT ANY TIME

Footway details & Tactiles

- Tactile Paving for Zebra crossing**
Red coloured paving tiles 400x400x50
- Tactile Paving for Uncontrolled crossing**
Buff coloured paving tiles 400x400x50

Notes

See Sheet 7 of 7 for Sheet Set Plan

All dimensions are in metres,unless stated otherwise

Based upon the Ordnance Survey mapping with the permission of the Controller of Her Majesty's Stationary Office Crown Copyright. Unauthorised reproduction infringes Crown Copyright and may lead to prosecution or civil proceedings.

Lancashire County Council. Licence No 100023320.

No.	DATE	AMENDMENT DETAILS	CHECKED BY	DRAWN BY
REVISIONS				
		Highways (Design)		
0 5 10 20 30 40 50 60 70 80 90 100 SCALE BAR (PLOTTED mm)				
PROJECT TITLE		A5105 Coastal Road Safer Roads		
DRAWING TITLE		GENERAL ARRANGEMENT		
DRAWN BY		DATE		
CHECKED BY		DRAWING No.		
PROJECT No.		SHEET No.		
SCALE @ A1		ISSUE PURPOSE		